


HPK/2011/0311

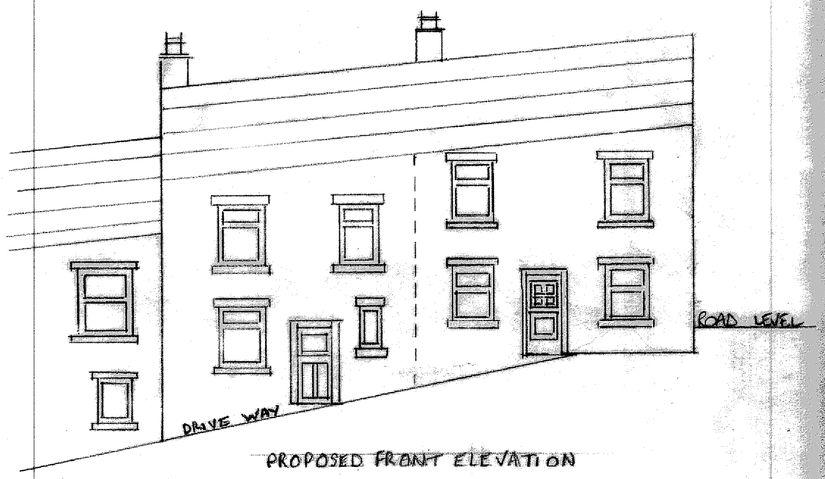

PROPOSED FRONT ELEVATION

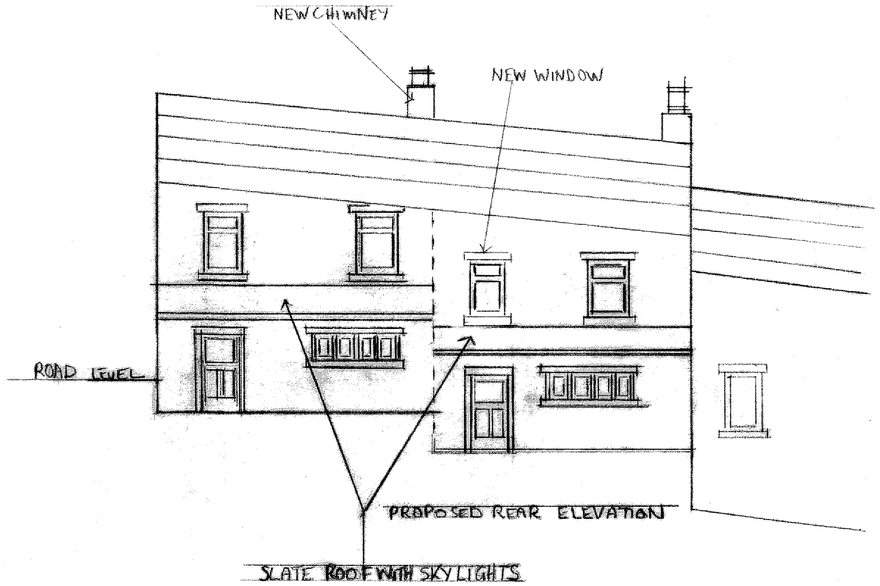


PROPOSED REAR ELEVATION

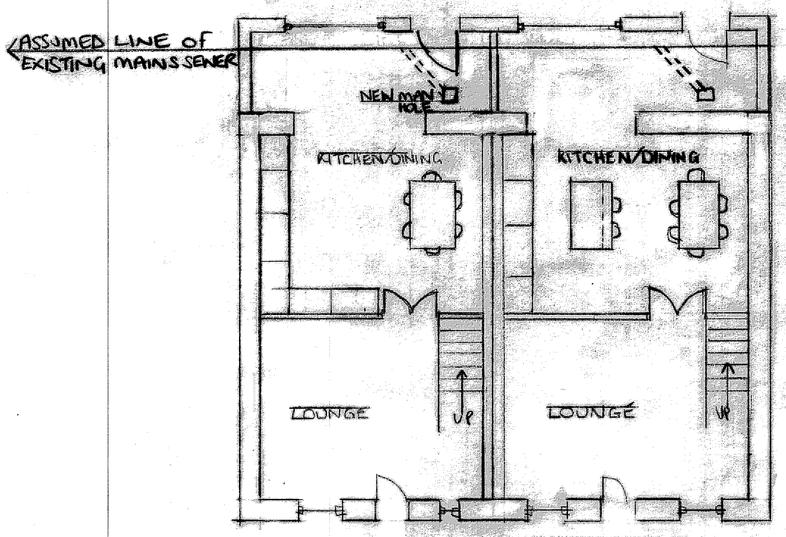

PROPOSED GROUND FLOOR PLAN

FRONT

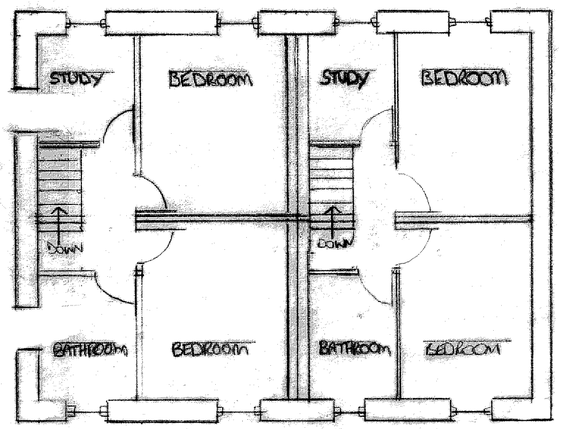

PROPOSED FIRST FLOOR PLAN

REAR

DRAWING TITLE:
PROPOSED

APPLICANT:
MR G & MRS C BURGREAVE

JOB TITLE:
PROPOSED REDIVISION OF
3 CROSS CLIFFE
GLOSSOP
DERBYSHIRE

SCALE 1:100

DATE 22-5-2011

03