

HPK/2011/0329

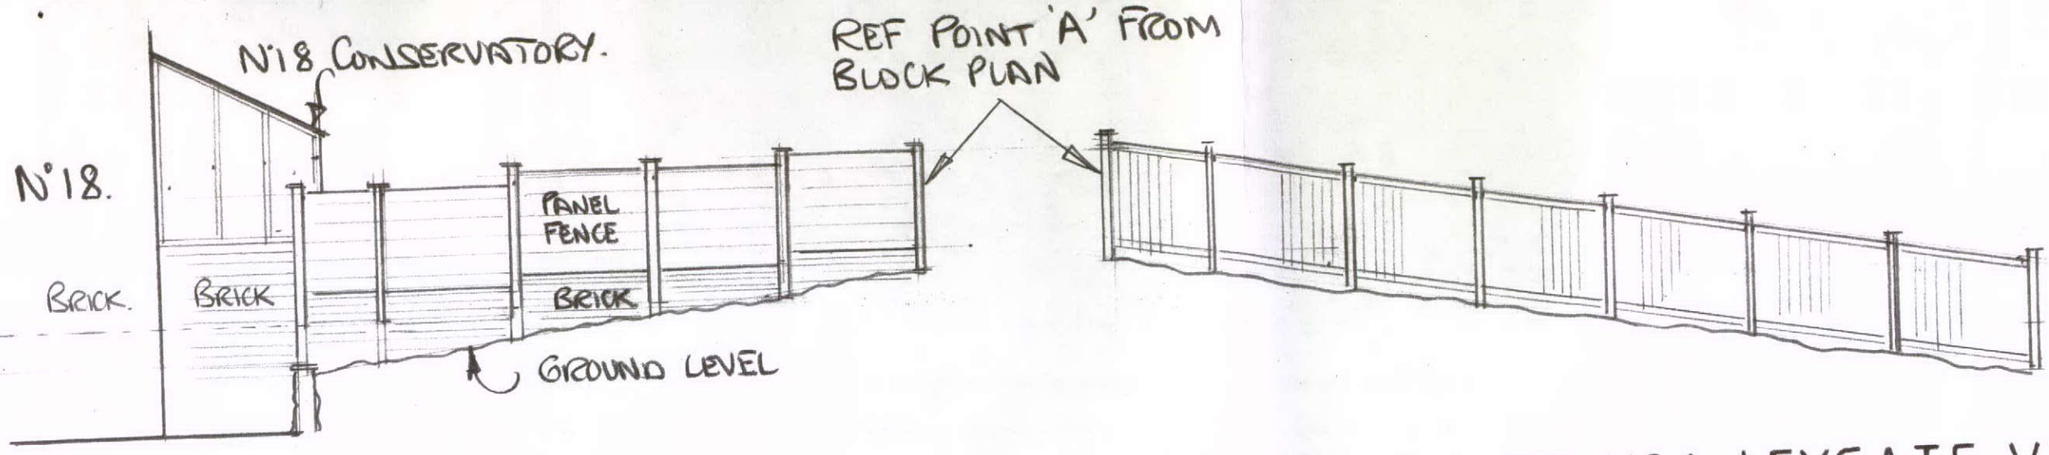


HIGH PEAK BOROUGH COUNCIL
GLOSSOP SITE
RECEIVED
14 JUL
FILE REF
REPLY REQUIRED

EXIST VIEW TO N°18

EXIST. VIEW TO N°1 LEYGATE VIEW.

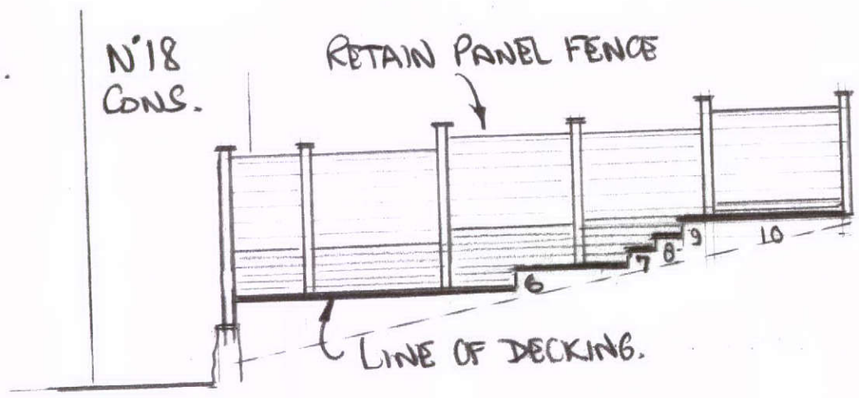

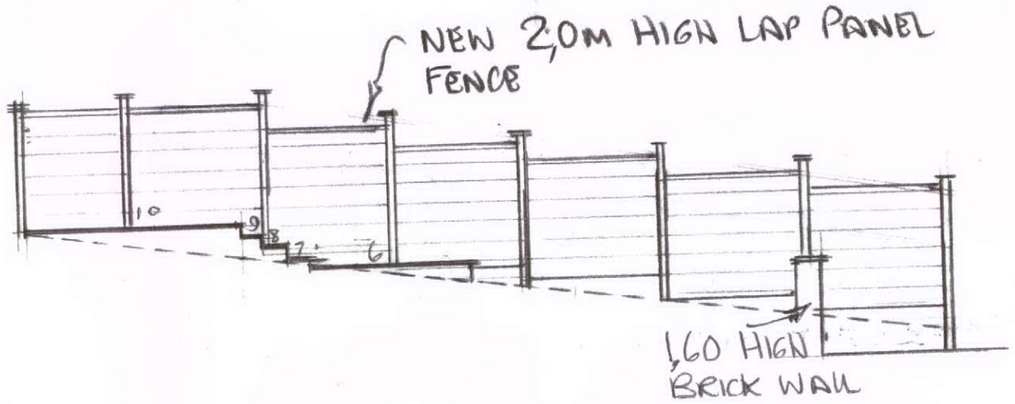

PROP VIEW TO N°18

PROP. VIEW TO N°1 LEYGATE VIEW.

ADDITIONAL SECTIONAL VIEWS FROM PROPOSED NEW DECKING LAYOUT ONTO HOUSE NUMBERS. 18 & 14.

Proposed Play Room from Garage & Rear Garden timber Decking for:-
Mr D Cooper at 16, Godward Rd. New Mills. SK22 3BU.
Scale 1:100 Drn GEH. Drg No SPM/1095-0