
HPK/2011/0329

EXIST. ROOF MARLEY TYPE TILE
WALLS RUSTIC BRICK.
WINDOWS. WHITE uPVC.

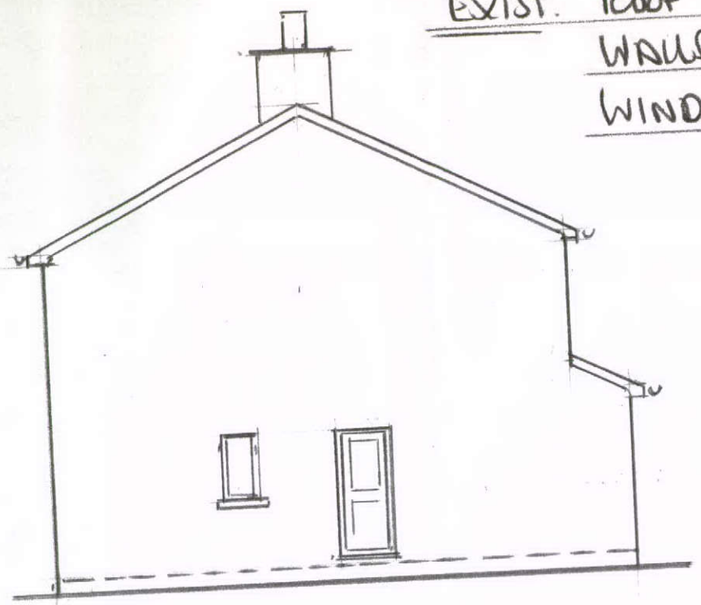

HIGH PEAK BOROUGH COUNCIL
GLOSSOP SITE
RECEIVED
1 JUL 2011
FILE REF
RESULT REQUIRED

EXIST. VIEW ON 'A' (PROP SAME).

'A'

GARAGE UP & OVER DOOR.




EXIST. FRONT ELEV.

STEP INTO GARAGE 220 mm.


BOUNDARY WALL.

210

EXISTING GARAGE OUTER WALL, 300 - CAVITY BLOCK/CAV/ BRICK.

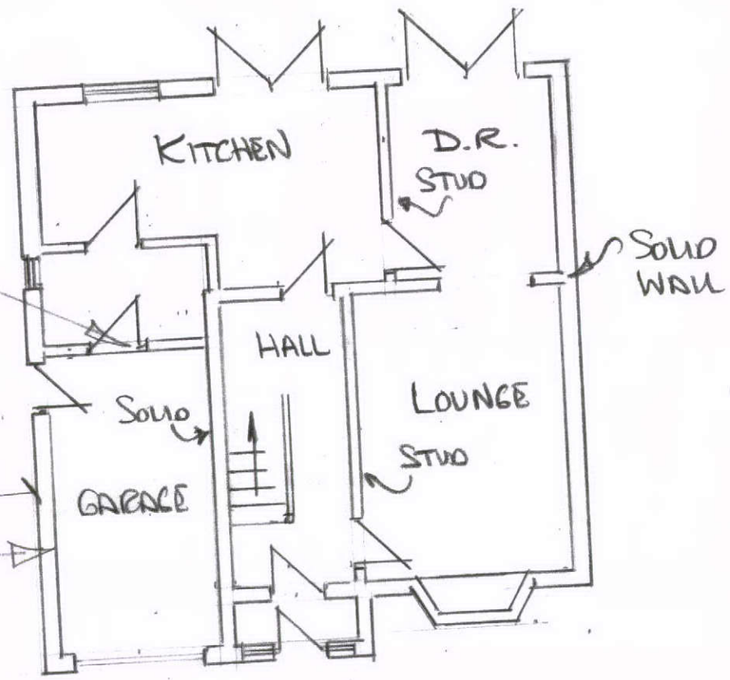

EXIST. GRD. FLR. PLAN.

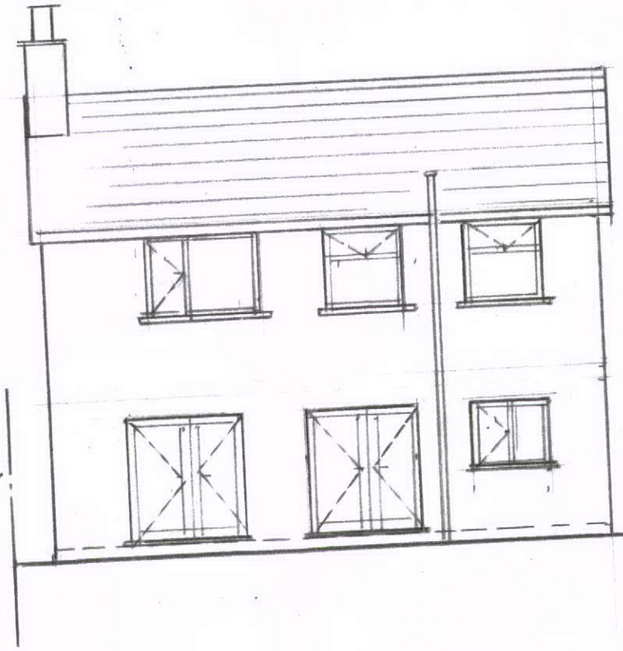

BOUNDARY.

BOUNDARY.

EXIST. REAR ELEV.

Proposed Play Room from Garage & Rear Garden timber Decking for:-
Mr D Cooper at 16, Godward Rd. New Mills. SK22 3BU.
Scale 1:100 Drn GEH. Drg No SPM/1077/0.