
HPK/2011/0329


Proposed Play Room from Garage & Rear Garden timber Decking for:-
Mr D Cooper at 16, Godward Rd. New Mills. SK22 3BU.
Scale 1:100 Drn GEH. Drg No SPM/1079-1

HIGH PEAK BOROUGH COUNCIL
GLOSSOP SITE
RECEIVED
14 JUL 2011
FILE REF
REPLY REQUIRED

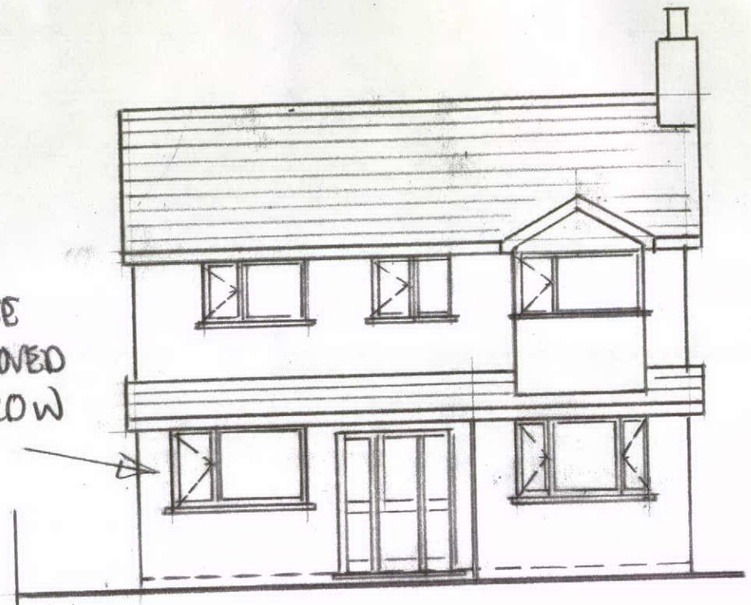

UP & OVER GARAGE DOOR TO BE REMOVED POSITION NEW 2,220 W uPVC FRAME.

PROP. FRONT ELEV.

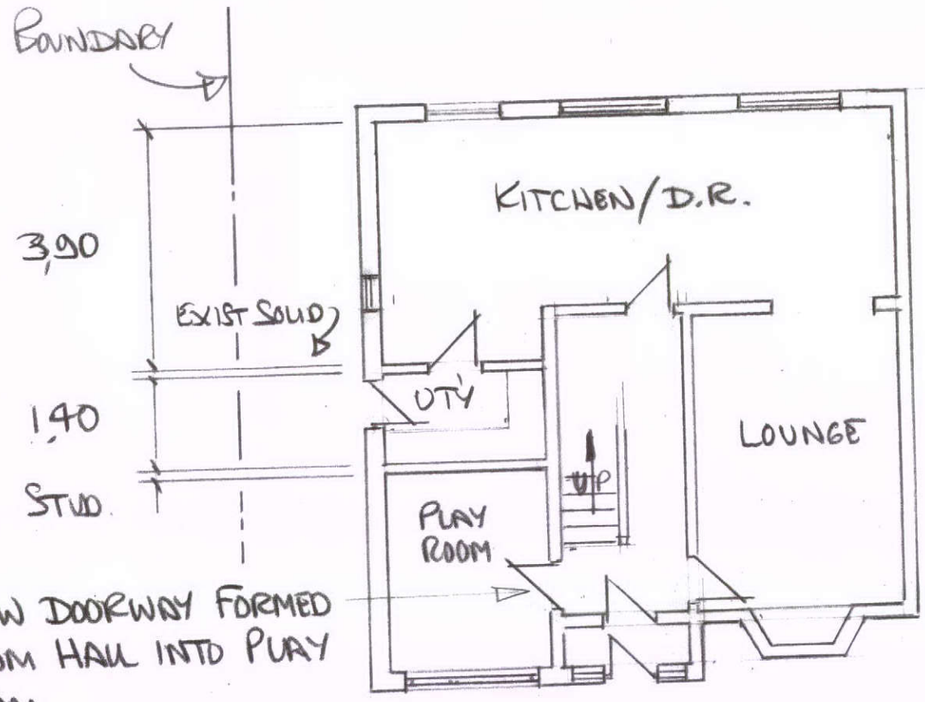

NEW DOORWAY FORMED FROM HALL INTO PLAY ROOM.

PROP. GRD. FLR. PLAN



PROP. REAR ELEV.

LEFT HAND PATIO DOORS REMOVED & REPLACED WITH WINDOW 1,850 W x 970 HIGH.

RIGHT HAND PATIO DOORS REMOVED AND REPLACED WITH 'FOLD ASIDE' 3 DOOR UNIT 1,790 W x 2,090 HIGH