HPK/2011/0329

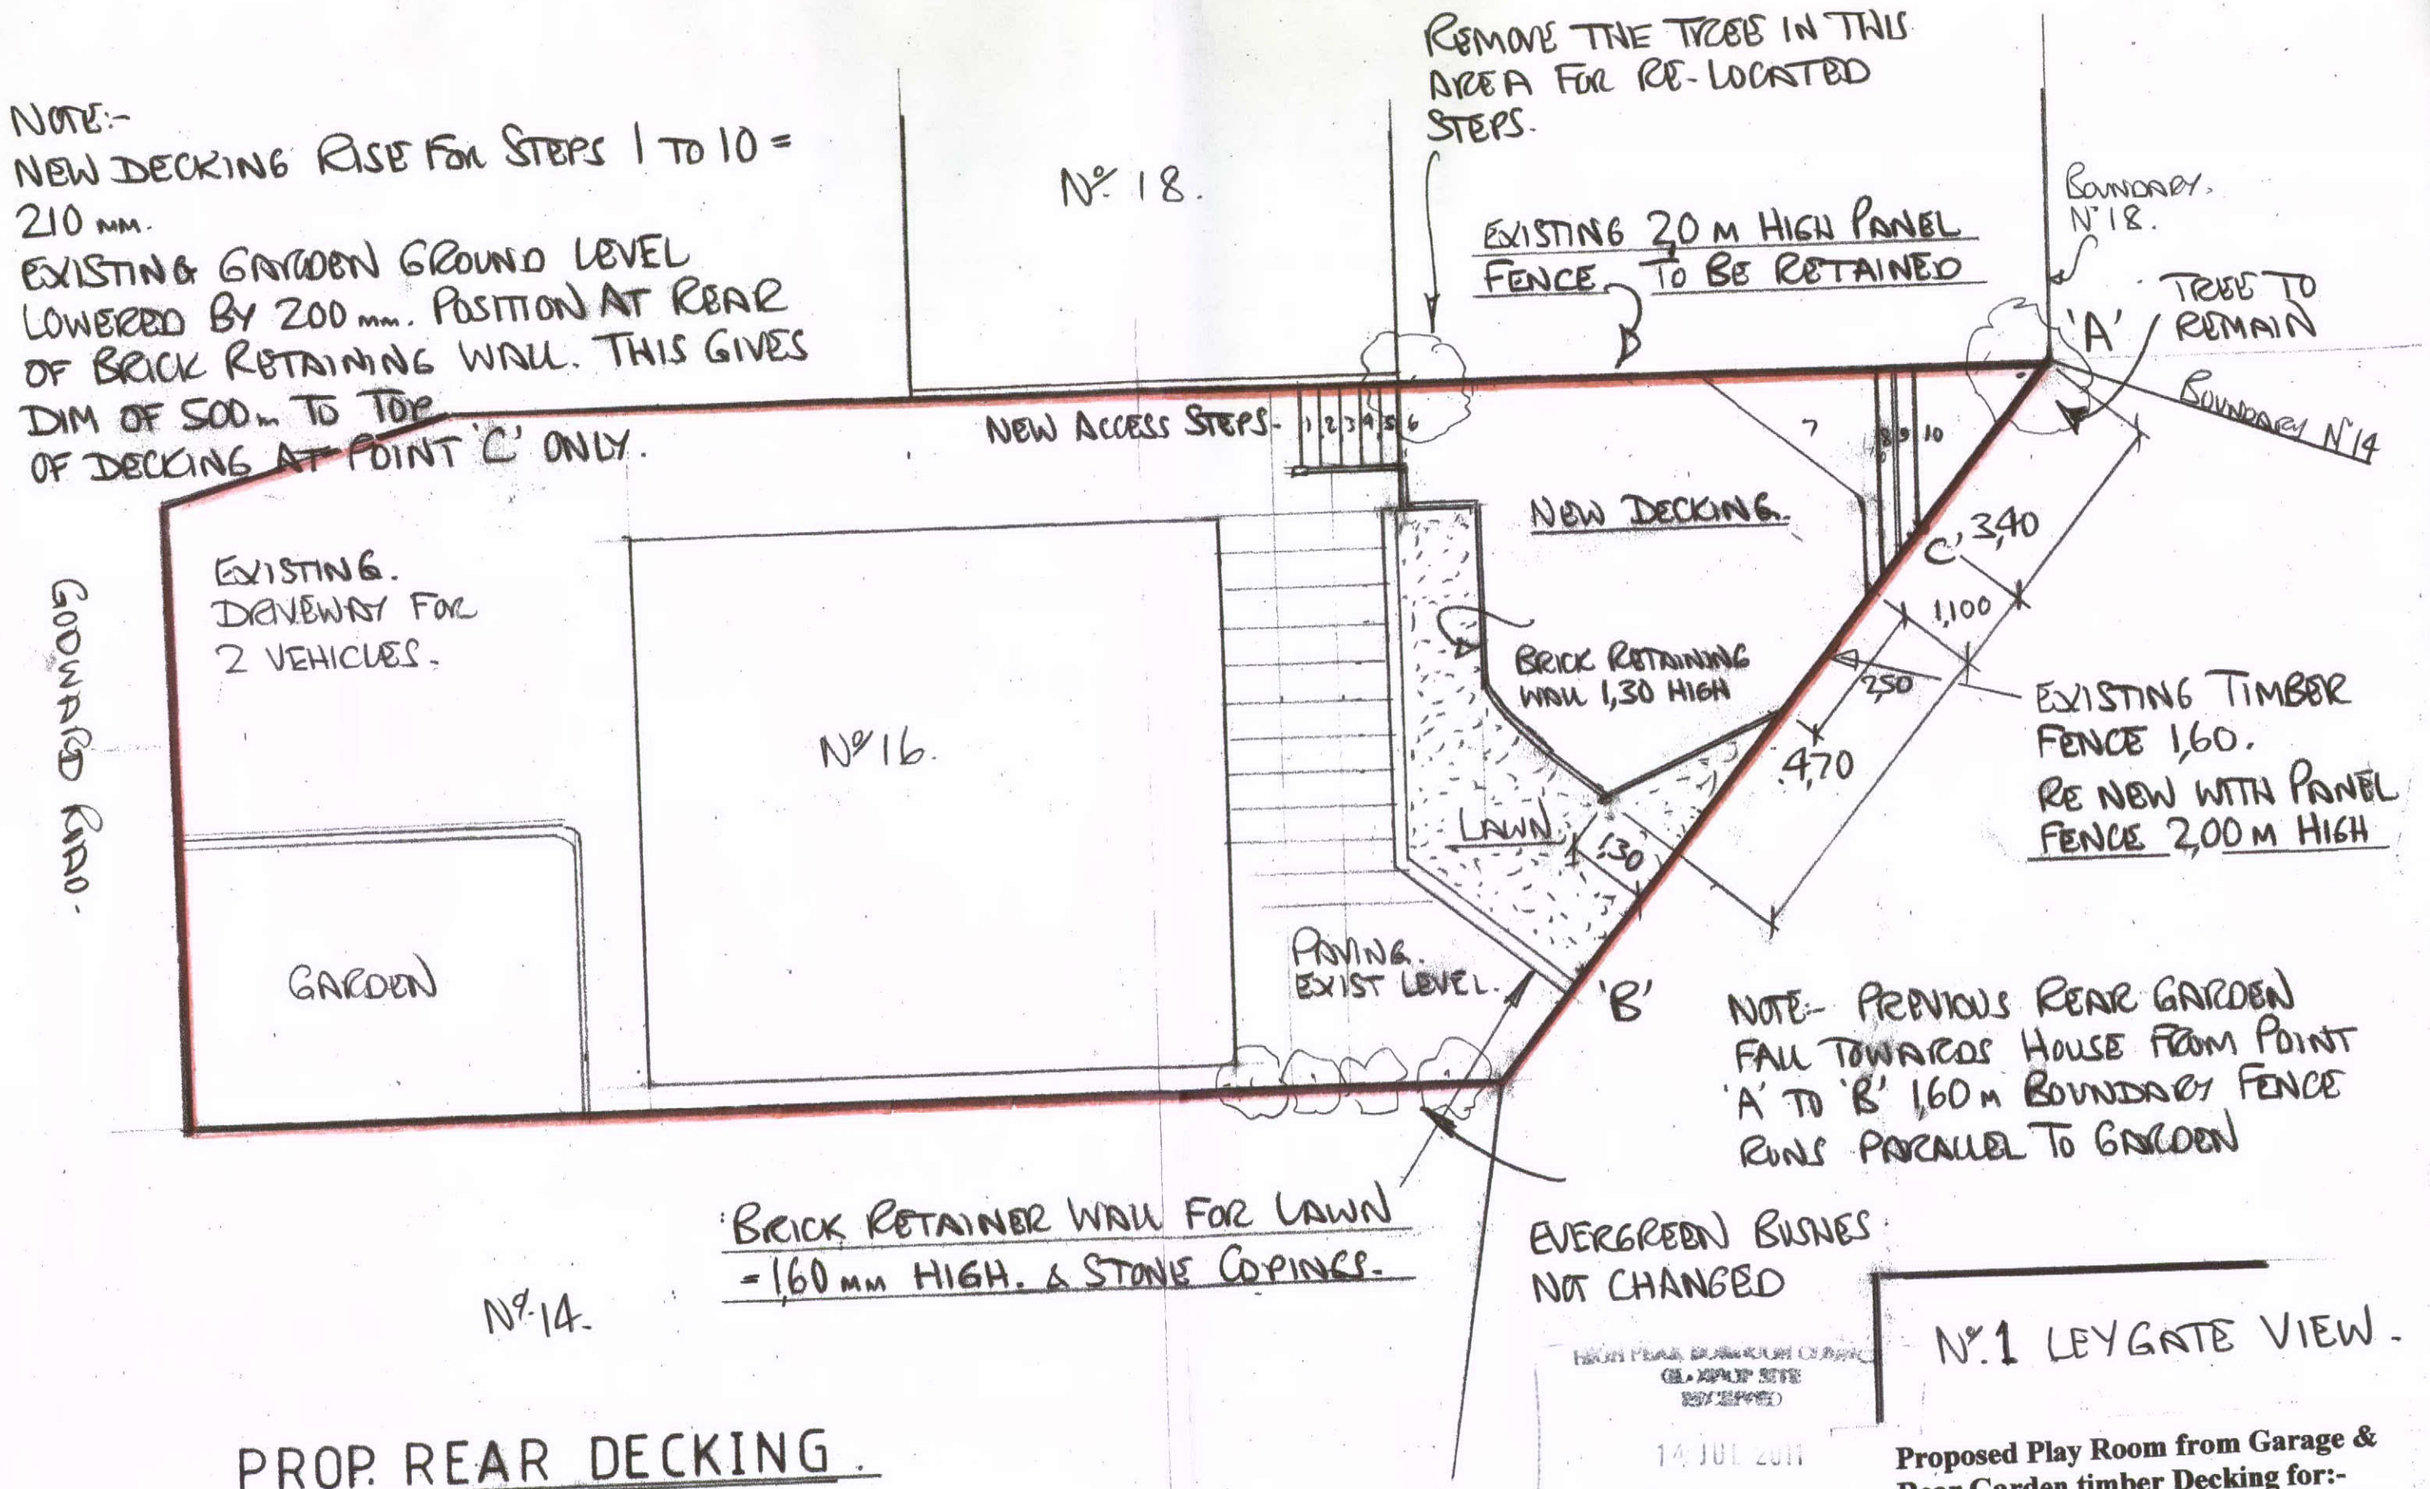

HIGH PEAK BOROUGH COUNCIL
GLOSSOP SITE
RECEIVED
14 JUL 2011
FILE REF
REPLY REQUIRED

Proposed Play Room from Garage & Rear Garden timber Decking for:-
Mr D Cooper at 16, Godward Rd. New Mills. SK22 3BU.
Scale 1:100 Drn GEH. Drg No SPM/1078/1