

REAR [SOUTH] ELEVATION - PROPOSED

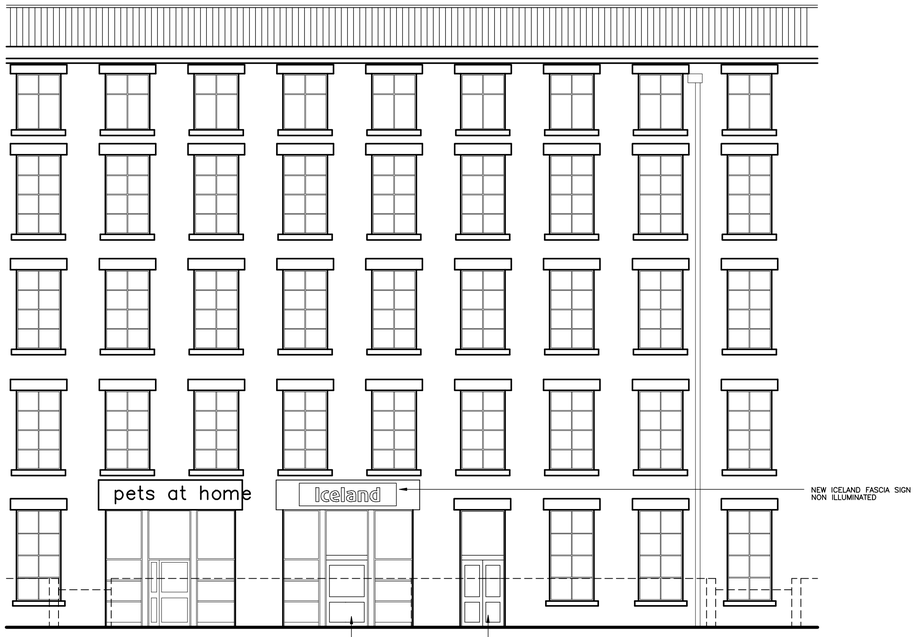

FRONT [NORTH] ELEVATION - PROPOSED

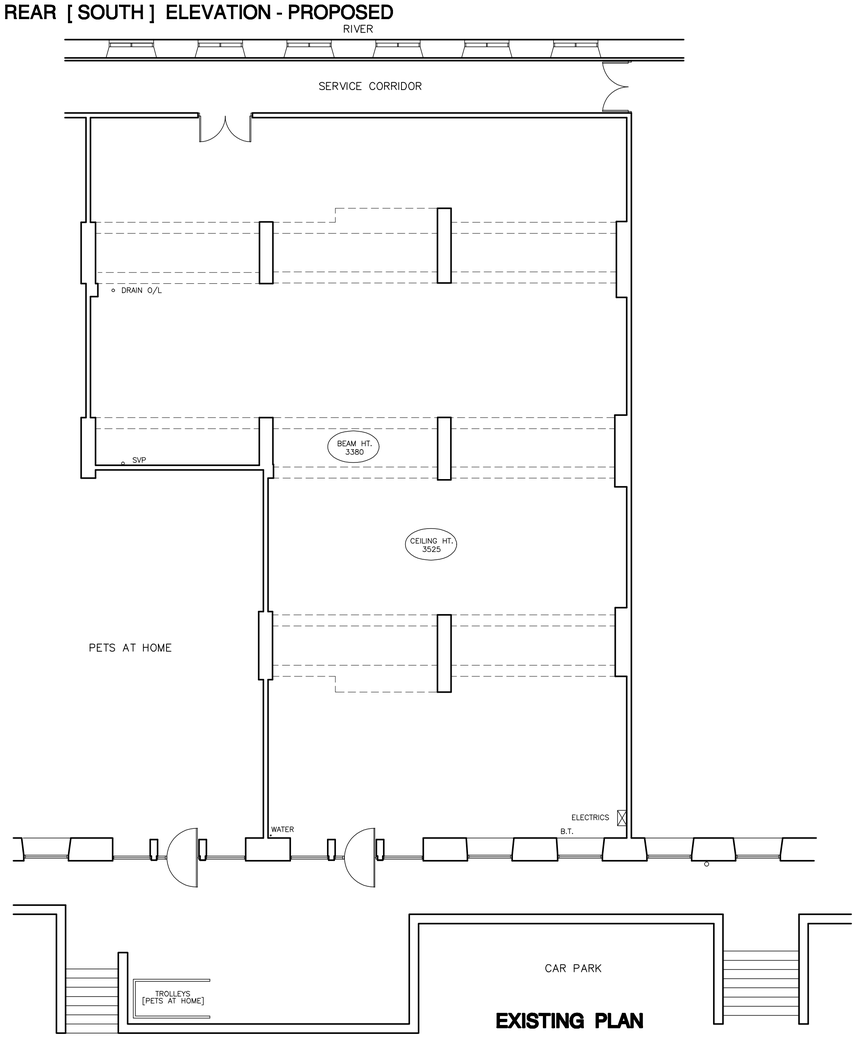

EXISTING PLAN

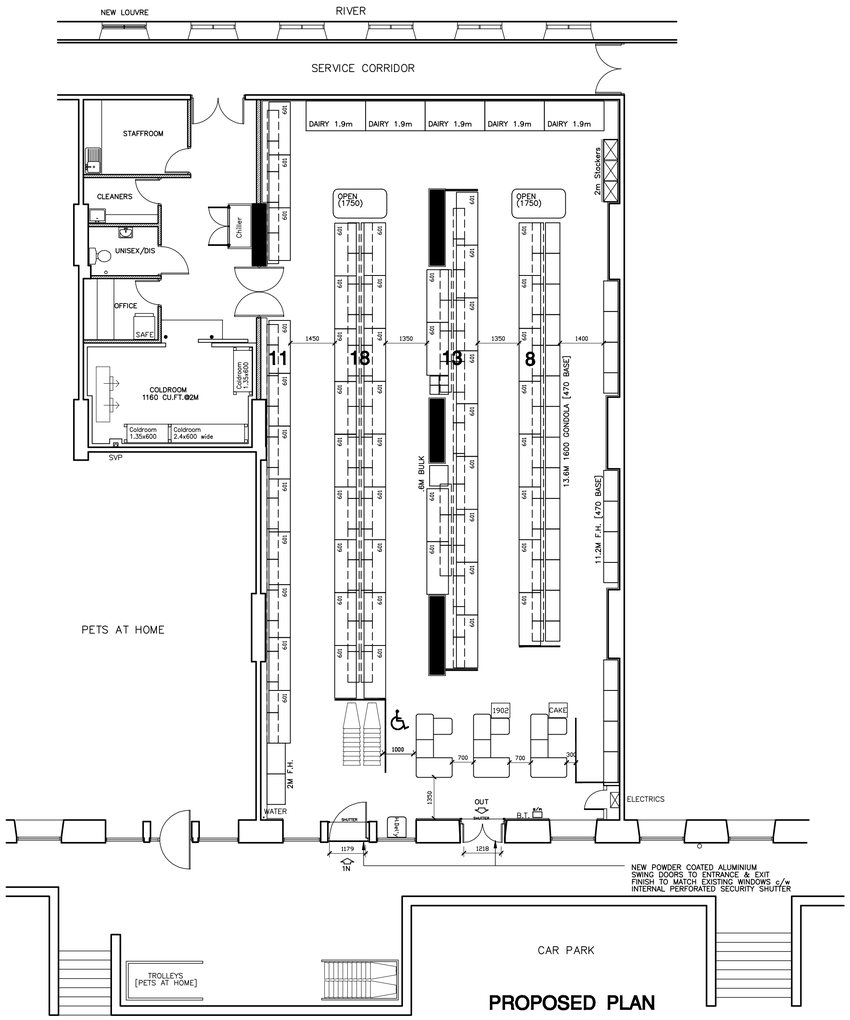

PROPOSED PLAN

NEW STORE

Iceland
A Division Registered Plc
Deeside
Flintshire
CH5 2NW
Tel: (0)1244 830100
Fax: (0)1244 814551

All dimensions to be checked on site and any discrepancies to be reported immediately to Iceland Foods plc.

REV	DATE	BY	DESCRIPTION
A	07.06.11	KEN	MODS AFTER SURVEY
B	16.06.11	KEN	MODS AFTER SURVEY
C	27.06.11	KEN	ALTERNATIVE DOOR OPTION ADDED TO PLAN

AREAS			
TOTAL GROSS	3636 SQ.FT.	NETT SALES	2388 SQ.FT.
BASEMENT		GROUND	
FIRST		SECOND	

	EXISTING	PROPOSED
FROZEN RANGE CABINET EQUIVALENT		
601		50
910		
COMBI		
REMOTE FULL HEIGHT DOORS		
REMOTE 1/2 GLASS DOORS		
PARIS		
OPEN ENDS STANDARD		2
OPEN ENDS SLIM		
SYMPHONY 1380		
SYMPHONY 1000		
TOTAL FROZEN RANGE		52
CHILLED (LINEAR METRES)		
REMOTE CHILLED		
REMOTE LOW LEVEL		
2.5 CHILLER		
1.9 CHILLER		5
REMOTE MILK CHILLER		
3.5 MILK CHILLER		
2.5 MILK CHILLER		
OPERA FULL HEIGHT		
TOTAL CHILLED		5
FRUIT AND VEG (LINEAR METRES)		
2.5 F&V CHILLER		
1.9 F&V CHILLER		
FRAMBIENT UNIT		
F&V REMOTE CHILLER		
F&V TABLE		
F&V STACKERS		2M
TOTAL F&V		2M
GROCERY (LINEAR METRES)		
GROCERY 2000		13.1M
GROCERY 1800		
GROCERY 1600		13.6M
GROCERY 1400		
SPINE (TRIPLE)		
SPINE (DOUBLE)		7.3EQ.
SPINE (SINGLE)		13.1EQ.
TOTAL GROCERY		47.1
MISCELLANEOUS		
CDF UNIT		
MARS SWEET UNIT		
COKE CHILLER		
WINE TOWER - LARGE		
WINE TOWER - SMALL		
WINE CHILLER		
NEWSPAPER BAY FULL HEIGHT (5264)		
NEWSPAPER BAY 1400 HIGH (5390)		
NEWSPAPER QUAD (4189)		
NEWSPAPER DOUBLE TOWER (5181)		
MAGAZINE BAY FULL HEIGHT (5266)		
MAGAZINE MOBILE UNIT (4188)		
FLOWER DISPLAY		
PLINTH BOXES		
CHECKOUTS		
FLAT BED		2M(3)
EXPRESS		
MICRO-STATIC		
MICRO-BELTED		
OTHER		
APPLIANCES (SQ FT)		NO
COLDROOM (CU FT)		1260

DWG NO. 2579 | SHEET NO. 1 | REV. C

PROJECT GLOSSOP | STORE NO.

ADDRESS
UNIT G1
WREN NEST MILL

TITLE
PROPOSED LAYOUT

DATE 24/05/2011 | SCALE 1:100

DRAWN KEN | CHECKED

Iceland