

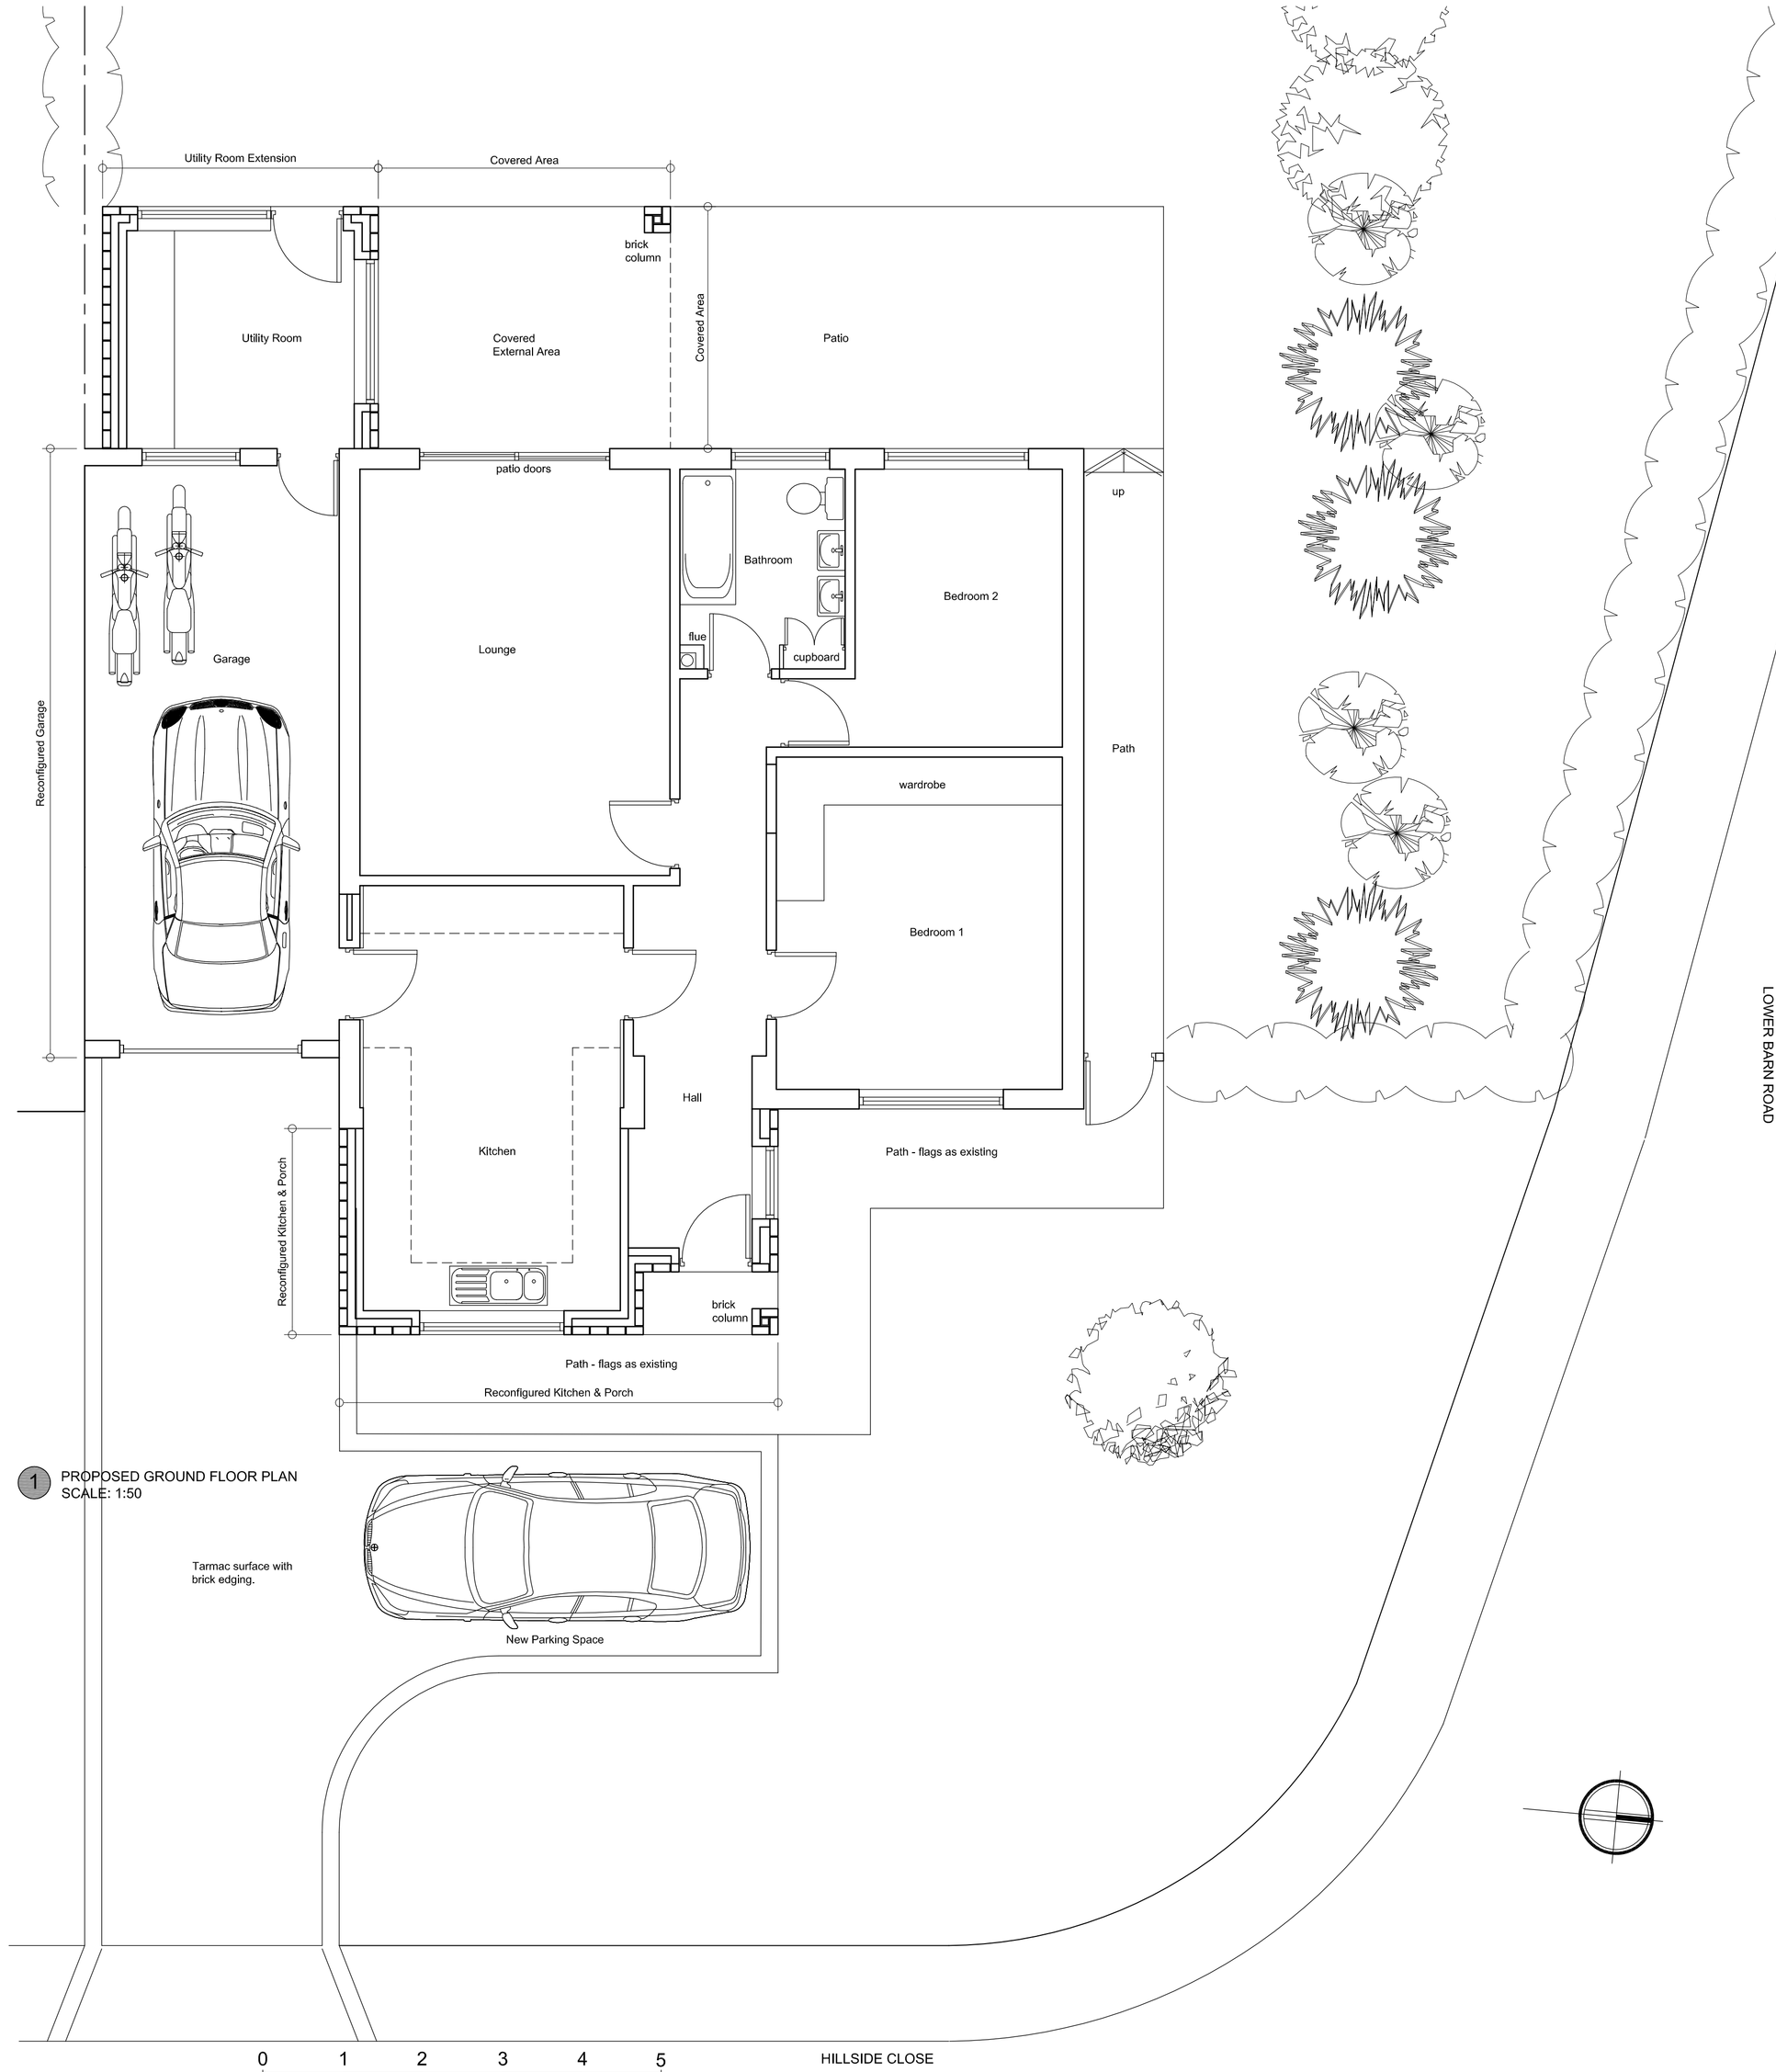


1 PROPOSED GROUND FLOOR PLAN
SCALE: 1:50

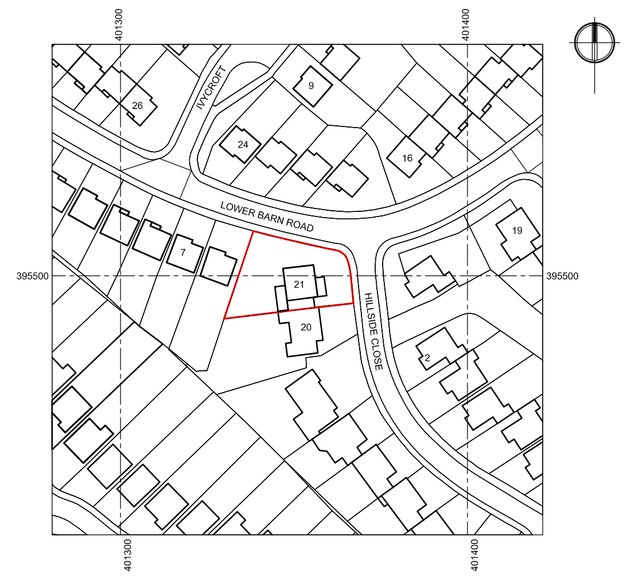

2 PROPOSED LOCATION PLAN
SCALE: 1:1250

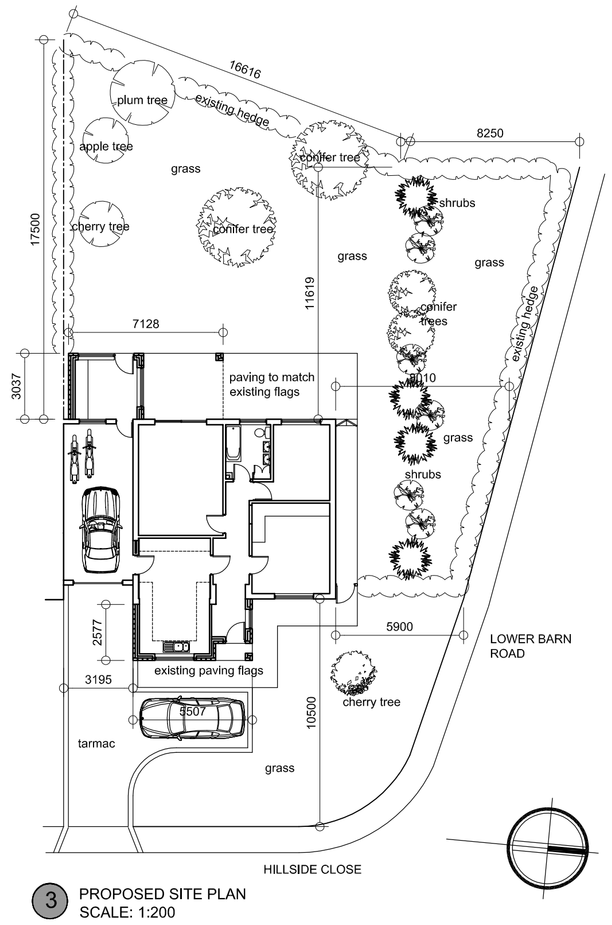

3 PROPOSED SITE PLAN
SCALE: 1:200

NOTES

1. THE CONTRACTOR IS TO CHECK ALL DIMENSIONS ON SITE.
2. THIS DOCUMENT SHOULD NOT BE RELIED ON OR USED IN CIRCUMSTANCES OTHER THAN THOSE FOR WHICH SPACIOUS CREATIONS LTD. WERE COMMISSIONED
3. SPACIOUS CREATIONS LTD. ACCEPT NO RESPONSIBILITY FOR THIS DOCUMENT TO ANY OTHER PARTY OTHER THAN THE PERSON BY WHOM IT WAS COMMISSIONED.

REV	DATE	INT	DESCRIPTION
B	23.01.11	TD	1:200 SITE PLAN ADDED WITH NOTES / LANDSCAPING ADDED AS REQUESTED BY L/A.
A	23.12.10	TD	REVISED TO SUIT CLIENT COMMENTS; LOCATION PLAN ADDED.

CLIENT
Mr & Mrs Lewis
21 Hillside Close
Hadfield
SK13 2EB

ARCHITECT
23 Packsaddle Park
Prestbury
Cheshire
SK10 4PU
Tel: 079600 13031

STRUCTURAL ENGINEERS

M&E ENGINEERS

PROJECT
Kitchen Remodel and
Ground Floor Extension

JOB NO 017 LEW

DRAWING TITLE
PROPOSED FLOOR PLAN

Desigined			Eng.Chk.		
Drawn			Coordination		
Dwg.Chk.			Approved		

DRAWING STATUS PLANNING	DRAWN BY TD	SCALE 1:50 @A1
DRAWN DATE DEC-'10	ISSUE DATE DEC-'10	CHECKED BY

DRAWING NO Number	Producer	Zone	Level	Doc. Type	REV
002	SC	A	99	D	B