



1 EXISTING GROUND FLOOR PLAN
SCALE: 1:50


SCALE : 0 1 2 3 4 5
0.M 5.M

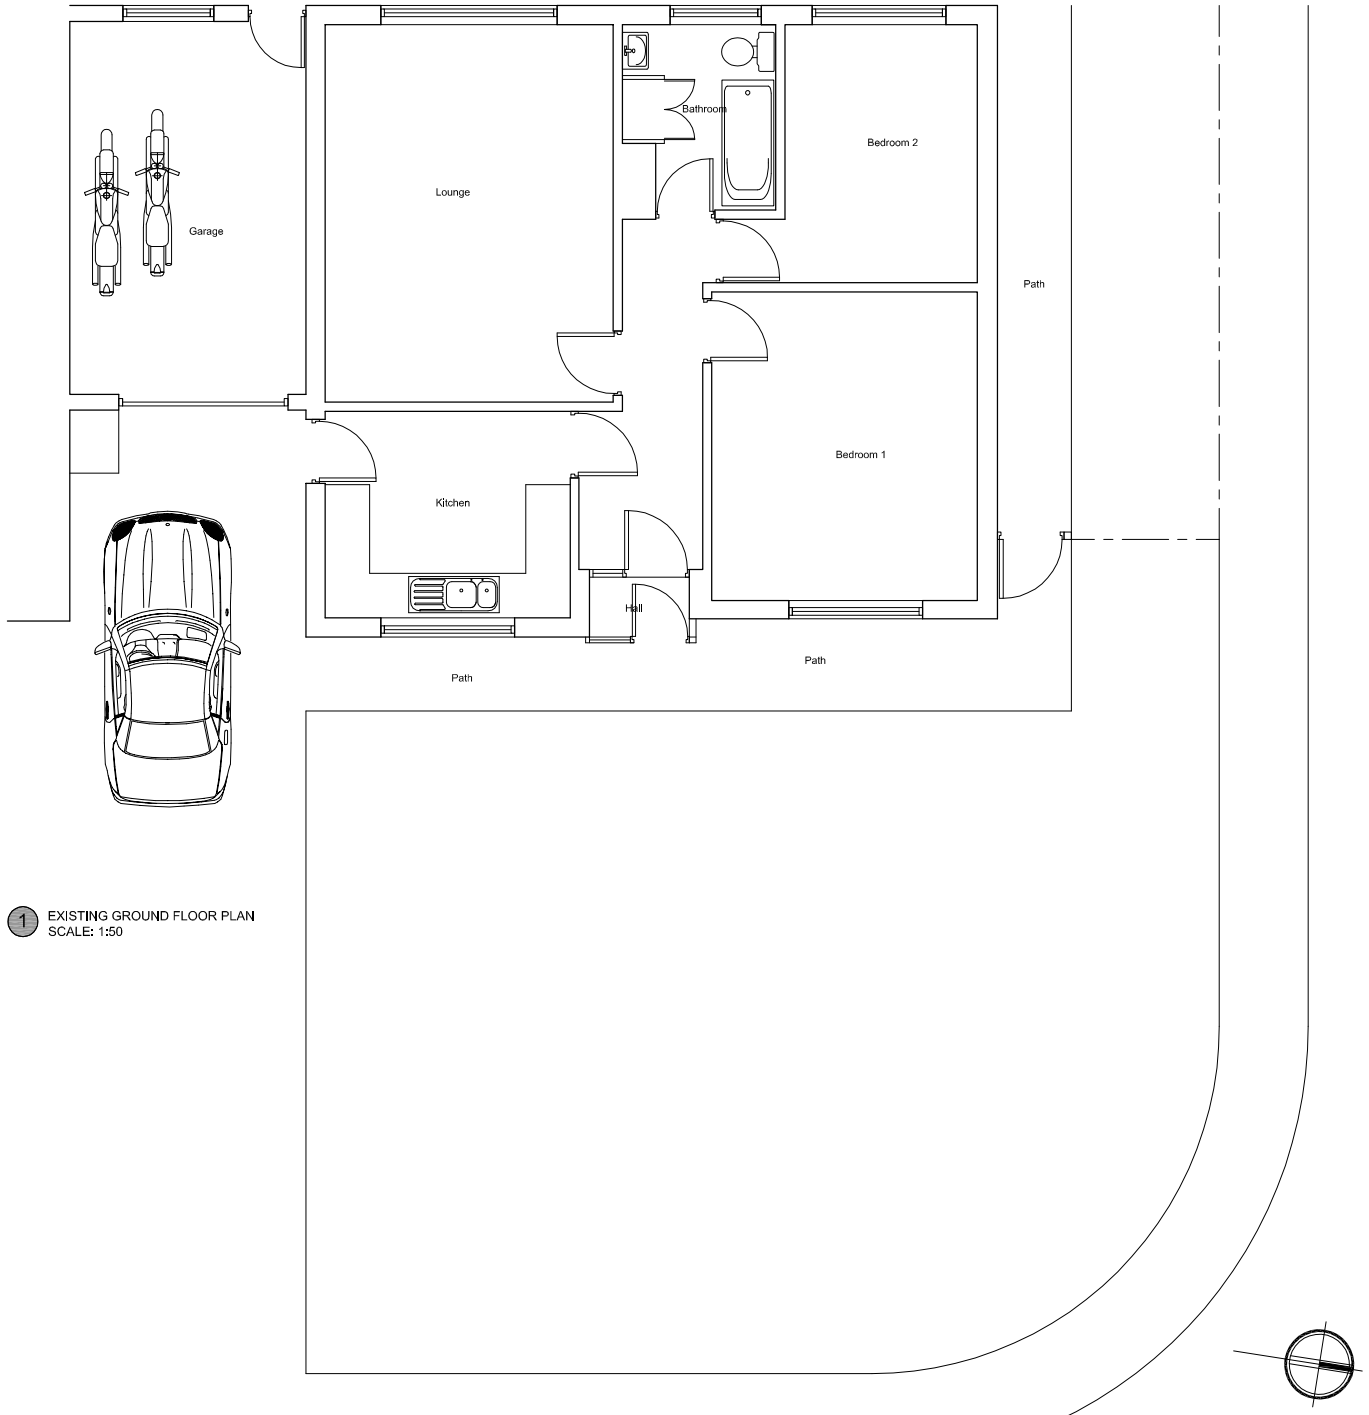


2 EXISTING FRONT ELEVATION
SCALE: 1:50

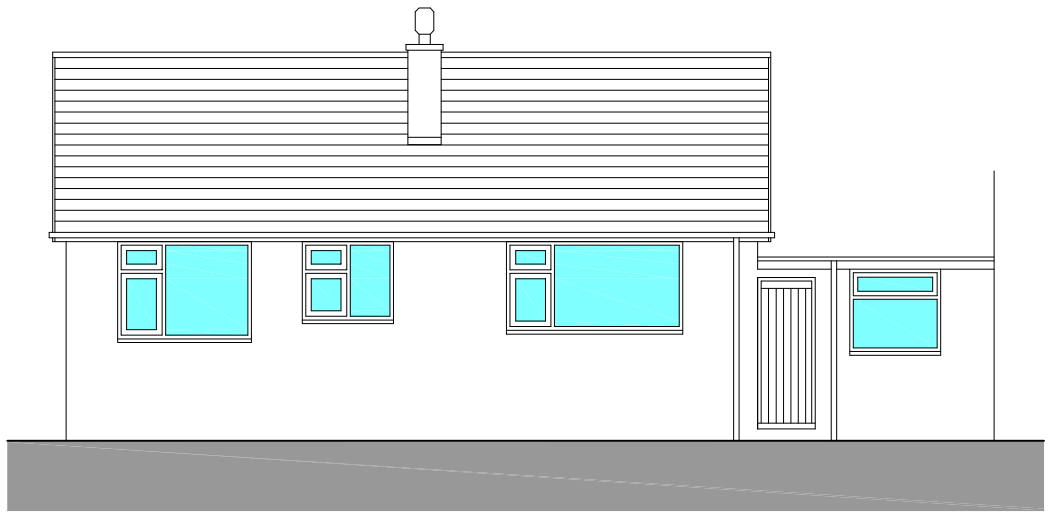

3 EXISTING REAR ELEVATION
SCALE: 1:50

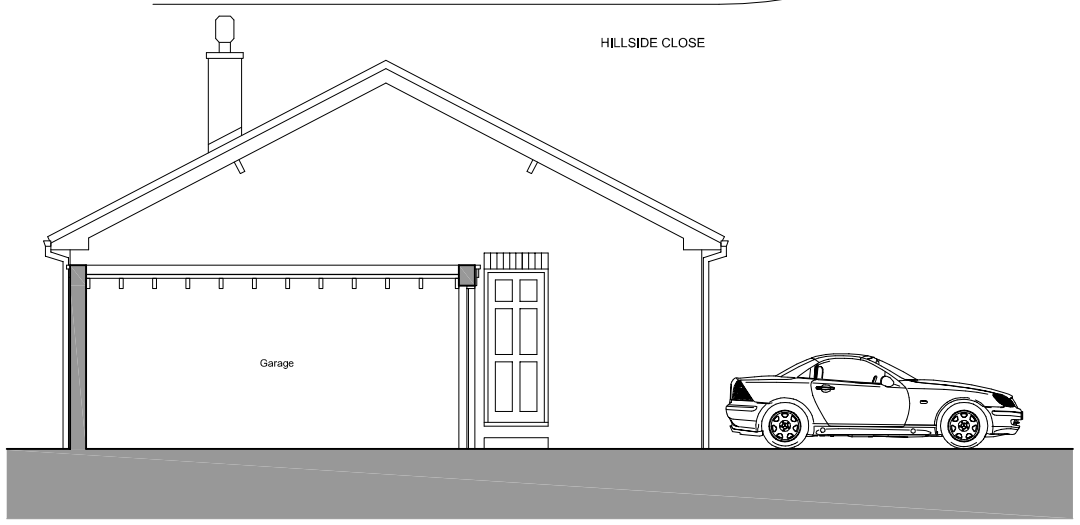

4 EXISTING END (GARAGE) ELEVATION
SCALE: 1:50

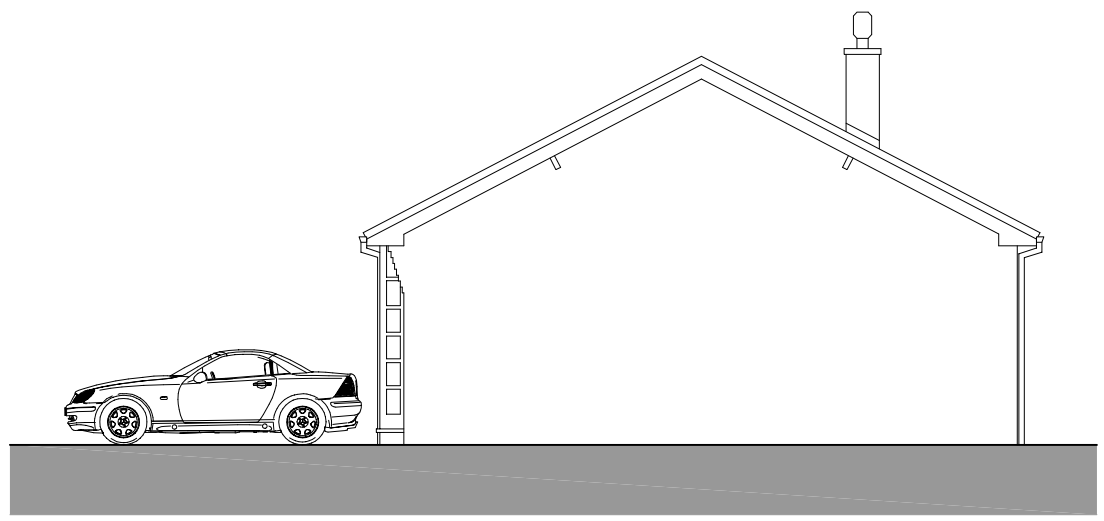

5 EXISTING END ELEVATION
SCALE: 1:50

NOTES

1. THIS DRAWING MUST NOT BE SCALED.
2. THE CONTRACTOR IS TO CHECK ALL DIMENSIONS ON SITE.
3. THIS DOCUMENT SHOULD NOT BE RELIED ON OR USED IN CIRCUMSTANCES OTHER THAN THOSE FOR WHICH SPACIOUS CREATIONS LTD. WERE COMMISSIONED
4. SPACIOUS CREATIONS LTD. ACCEPT NO RESPONSIBILITY FOR THIS DOCUMENT TO ANY OTHER PARTY OTHER THAN THE PERSON BY WHOM IT WAS COMMISSIONED.

REV	DATE	INT.	DESCRIPTION

CLIENT

Mr & Mrs Lewis
21 Hillside Close
Hadfield
SK13 2EB

ARCHITECT

23 Packsaddle Park
Prestbury
Cheshire
SK10 4PU
Tel: 079600 13031

STRUCTURAL ENGINEERS

M&E ENGINEERS

PROJECT

Kitchen Remodel and
Ground Floor Extension

JOB NO 017 LEW

DRAWING TITLE

EXISTING FLOOR PLAN
AND ELEVATIONS

Designed			Eng.Chk.		
Drawn			Coordination		
Dwg.Chk.			Approved		

DRAWING STATUS	DRAWN BY	SCALE
PLANNING	TD	1:50 @A1
DRAWN DATE	ISSUE DATE	CHECKED BY
DEC-'10	DEC-'10	

DRAWING NO Number	Producer	Zone	Level	Doc. Type	REV
001	SC	A	99	D	-