




EXISTING HIGH ST EAST ELEVATION

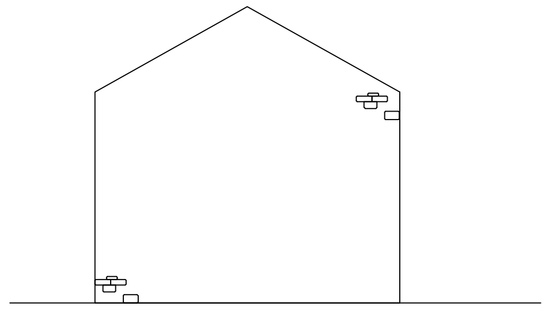


EXISTING REAR ADDITION ELEVATION

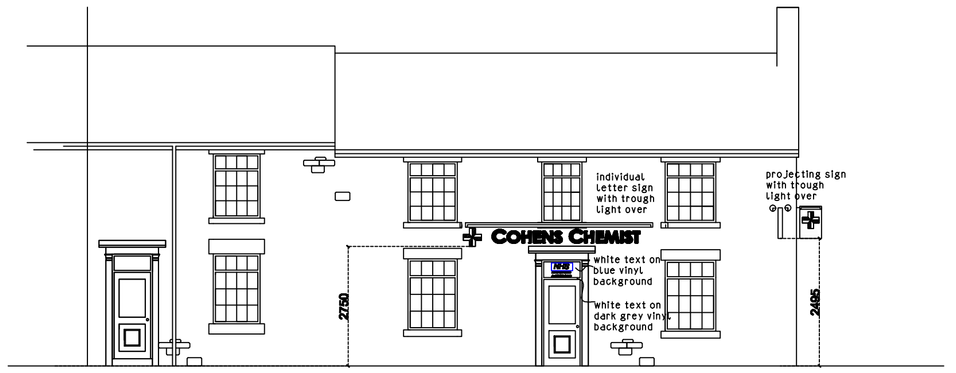


PROPOSED HIGH ST EAST ELEVATION

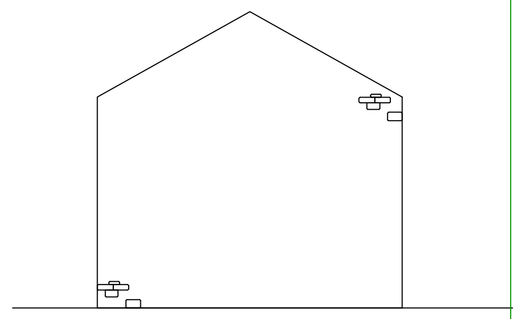

PROPOSED REAR ELEVATION

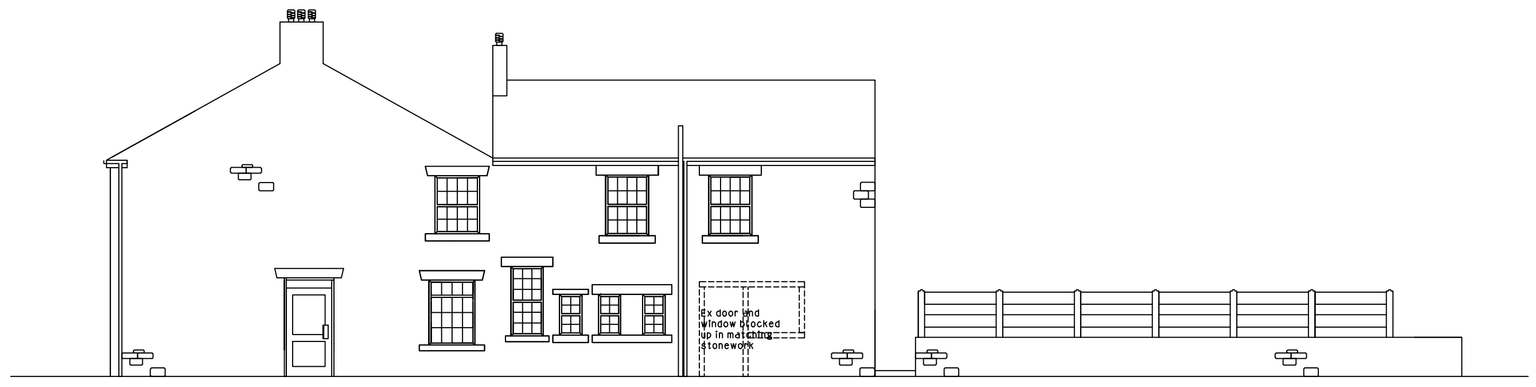

EXISTING MANOR STREET ELEVATION

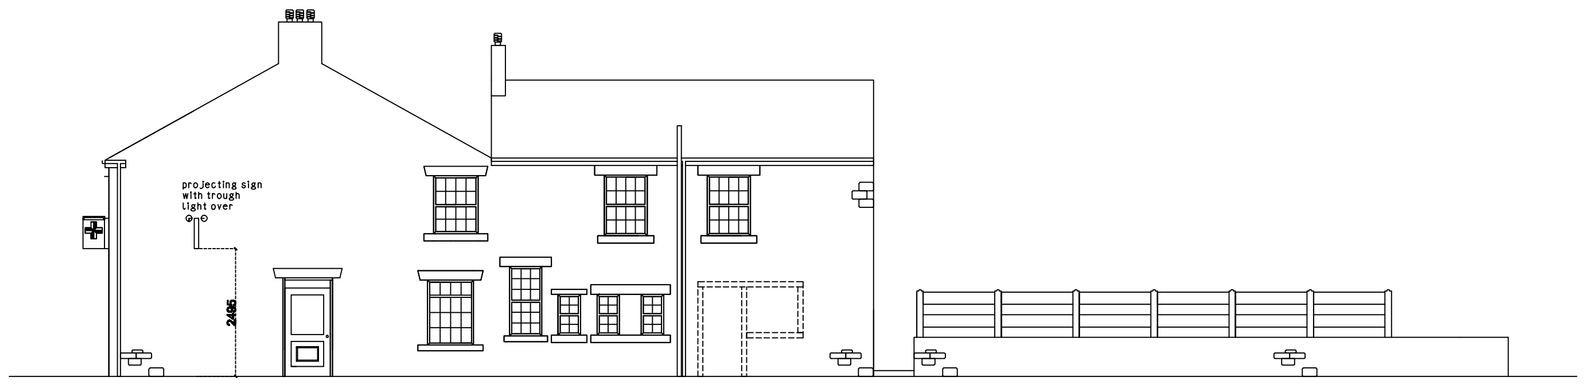

PROPOSED MANOR STREET ELEVATION

TEXT SHOWN MAY NOT REPRESENT ACTUAL FONT OF SIGN

SIGNAGE DETAIL NOT TO SCALE

HIGH ST EAST ELEVATION

Sign Type:




Sign Detail:

FASCIA: 30mm projection overall inc fixings:
Flat green perspex inlays dark green set into gold steel form and stand off.
10mm gold perimeter to face of text;
20mm gold returns forming depth of

Sign Lighting:

Full length over head 78mm dia trough light stood approx 300mm off the wall lighting to be powder coated sandstone colour.
Lighting to be controlled by time switch.

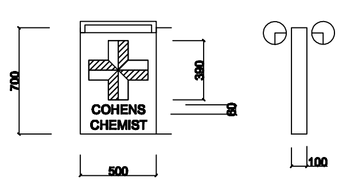


PROJECTING: 600 mm overall projection
Aluminium composite hanging sign.
Sign to be RAL 6029 with white text;

external 78 mm dia trough lighting (250 candela per square meter) poweder coated sandstone colour. Lighting to be controlled by time switch.

MANOR ST ELEVATION

Sign Type:

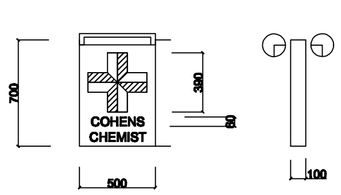

PROJECTING: 600 mm overall projection
Aluminium composite hanging sign.
Sign to be RAL 6029 with white text;

external 78 mm dia trough lighting (250 candela per square meter) poweder coated sandstone colour. Lighting to be controlled by time switch.

GORGEMEAD LTD
77 High St East Glossop SK13

Br 451

1:100

Existing Elevations

stephen.walton@cohenschemist.co.uk