

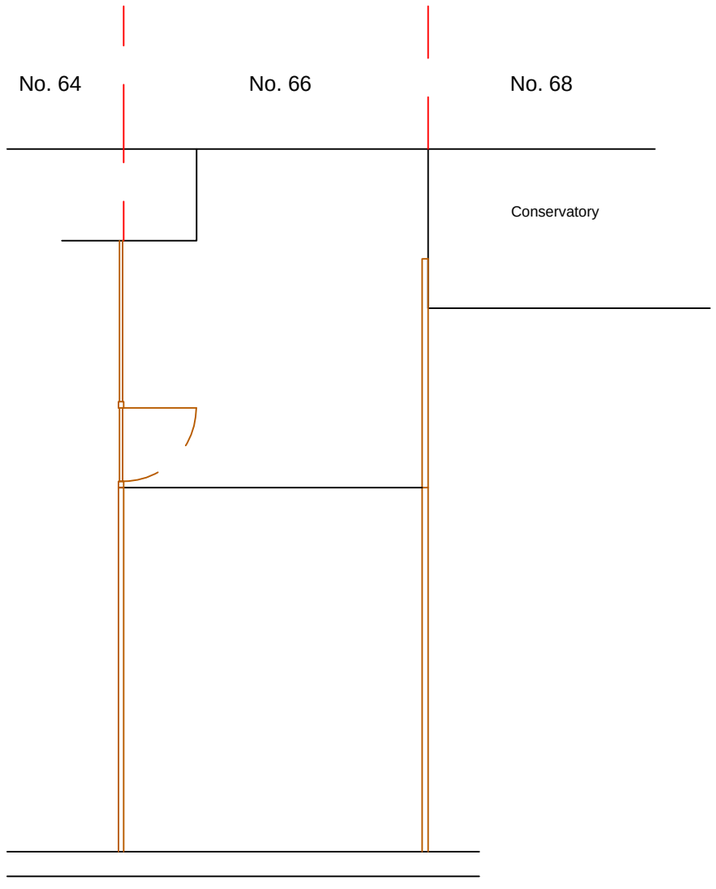


EXISTING FLOOR PLAN

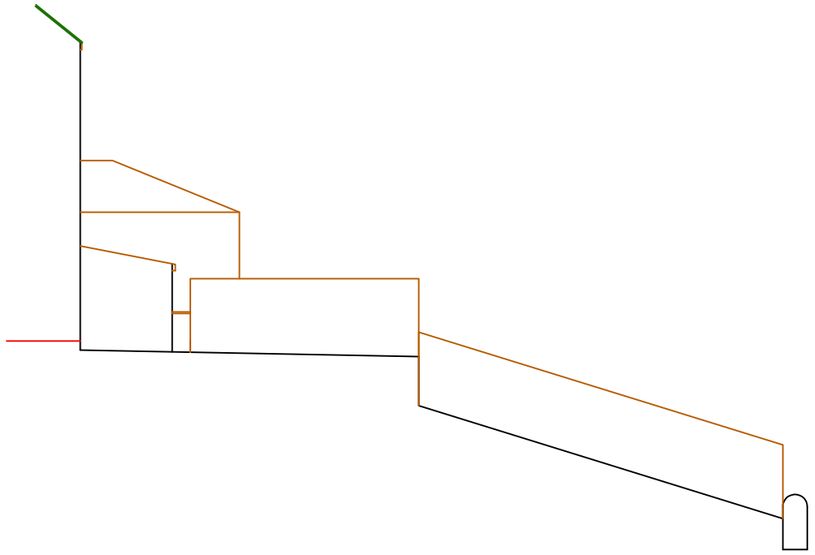

SIDE ELEVATION

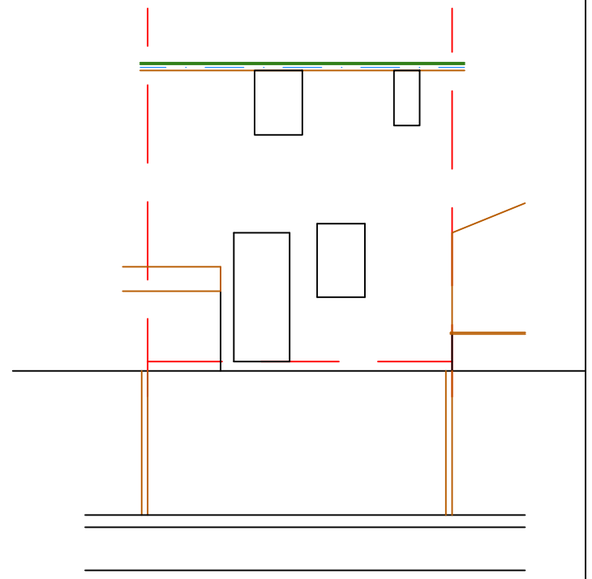

REAR ELEVATION



View from Rear of House



Rear View

All levels and dimensions must be checked on site by contractor prior to commencement of works.

PROJET
PROPOSED REAR DECKING AT:
66 LANESIDE ROAD
NEW MILLS
HIGH PEAK

DRAWING TITLE
EXISTING PLANS AND ELEVATIONS

CLIENT
MR W HOUSE AND
MS B NICKISSON

DATE JUL '11	DRAWING No	REV
DRAWN BY	123–2.01	
SCALE 1:100@A3		