

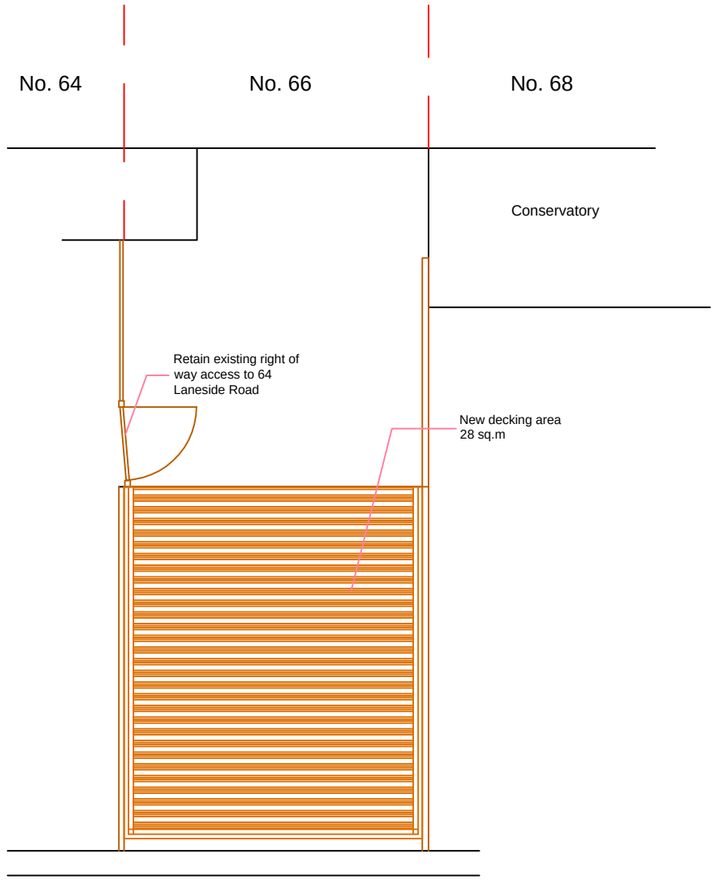



PROPOSED FLOOR PLAN

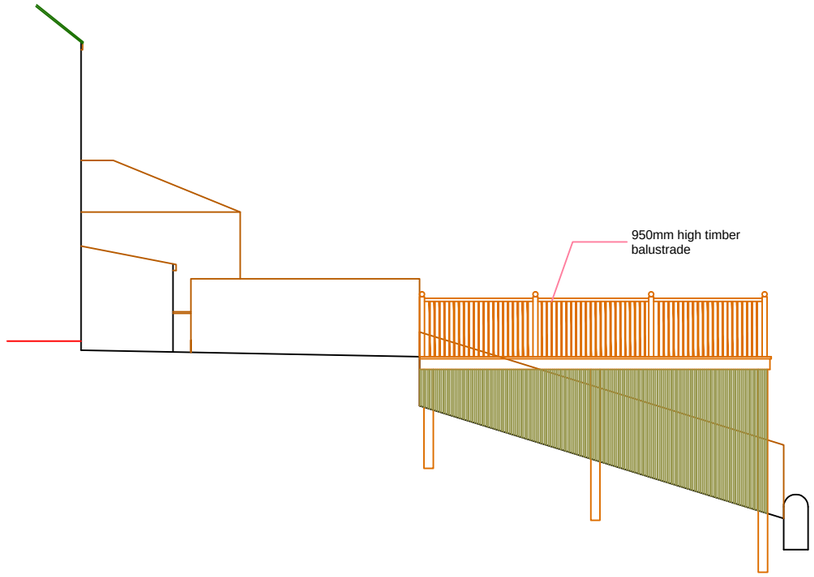

SIDE ELEVATION

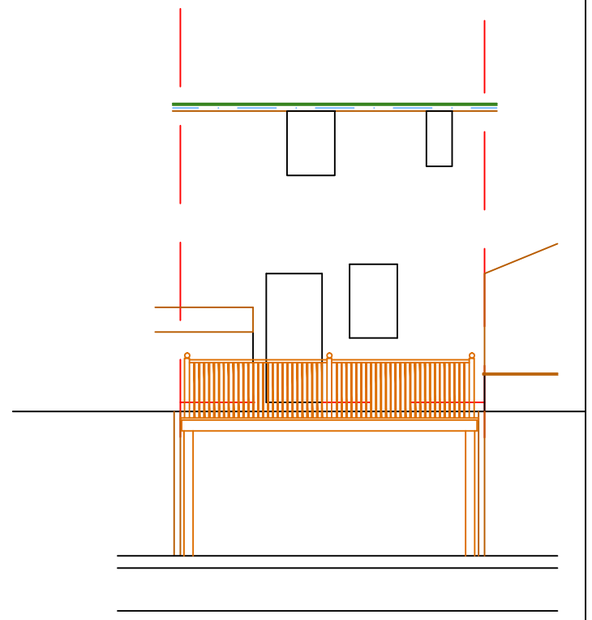

REAR ELEVATION

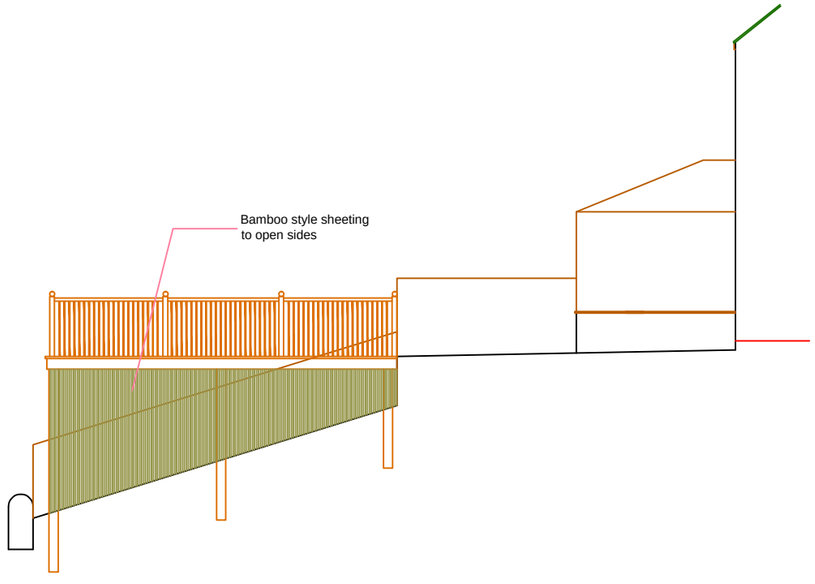

SIDE ELEVATION

All levels and dimensions must be checked on site by contractor prior to commencement of works.

PROJET
PROPOSED REAR DECKING AT:
66 LANESIDE ROAD
NEW MILLS
HIGH PEAK

DRAWING TITLE
PROPOSED PLANS AND ELEVATIONS

CLIENT
MR W HOUSE AND
MS B NICKISSON

DATE JUL '11	DRAWING No	REV
DRAWN BY	123–3.01	
SCALE 1:100@A3		