2011 / 0291

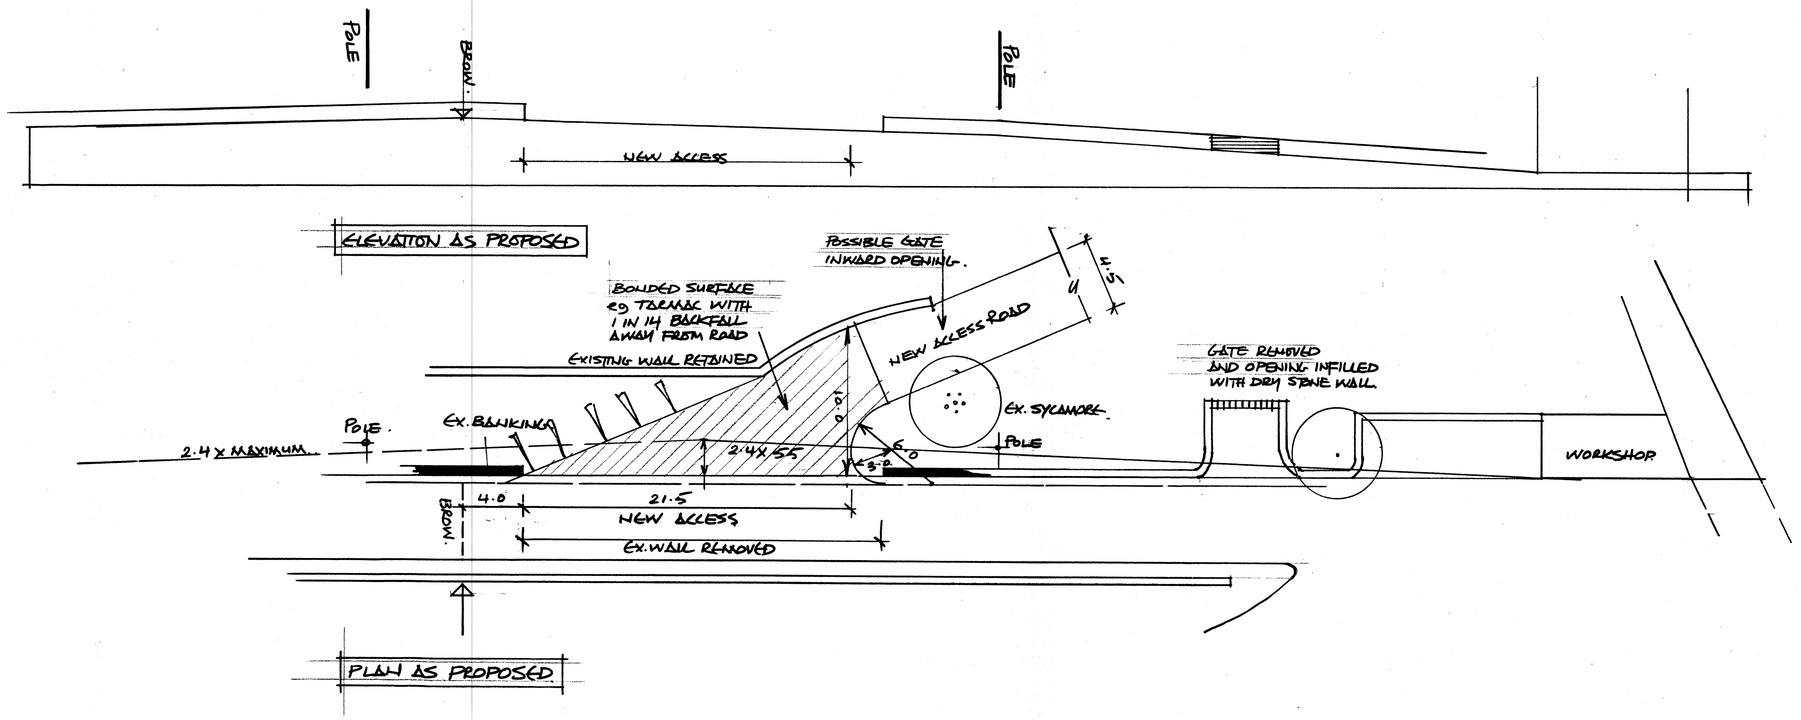

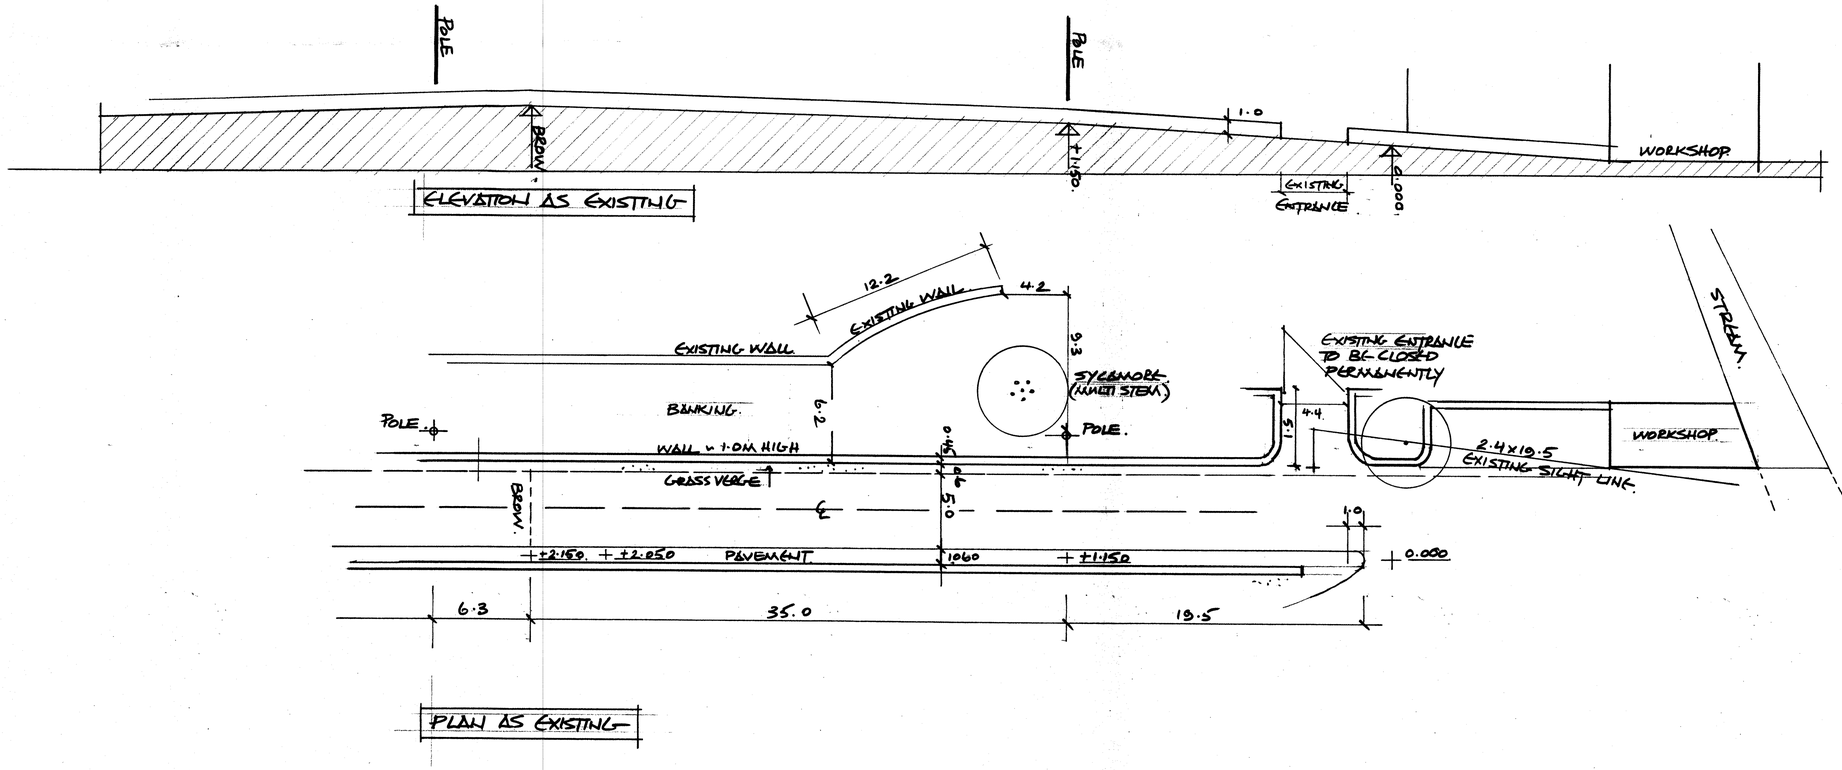

CLIENT:	MR J. WOOD.
PROJECT:	GOW HOLE FARM, MARSH LANE, FURNESS VALE
TITLE:	EXISTING AND PROPOSED PLANS

A P DESIGN
ARCHITECTS AND PLANNING CONSULTANTS
4 KINDER VIEW, NEW MILLS, HIGH PEAK SK22 4DB
TEL 01663 747777

SCALE	DRAWING NO	REV
1:200.	01	