
# CONVERSION OF OVERLEIGH COACH HOUSE INTO ANNEX / ANCILLARY ACCOMMODATION TO MAIN HOUSE AT OVERLEIGH, ECCLES ROAD, WHALEY BRIDGE, SK23 7EL.

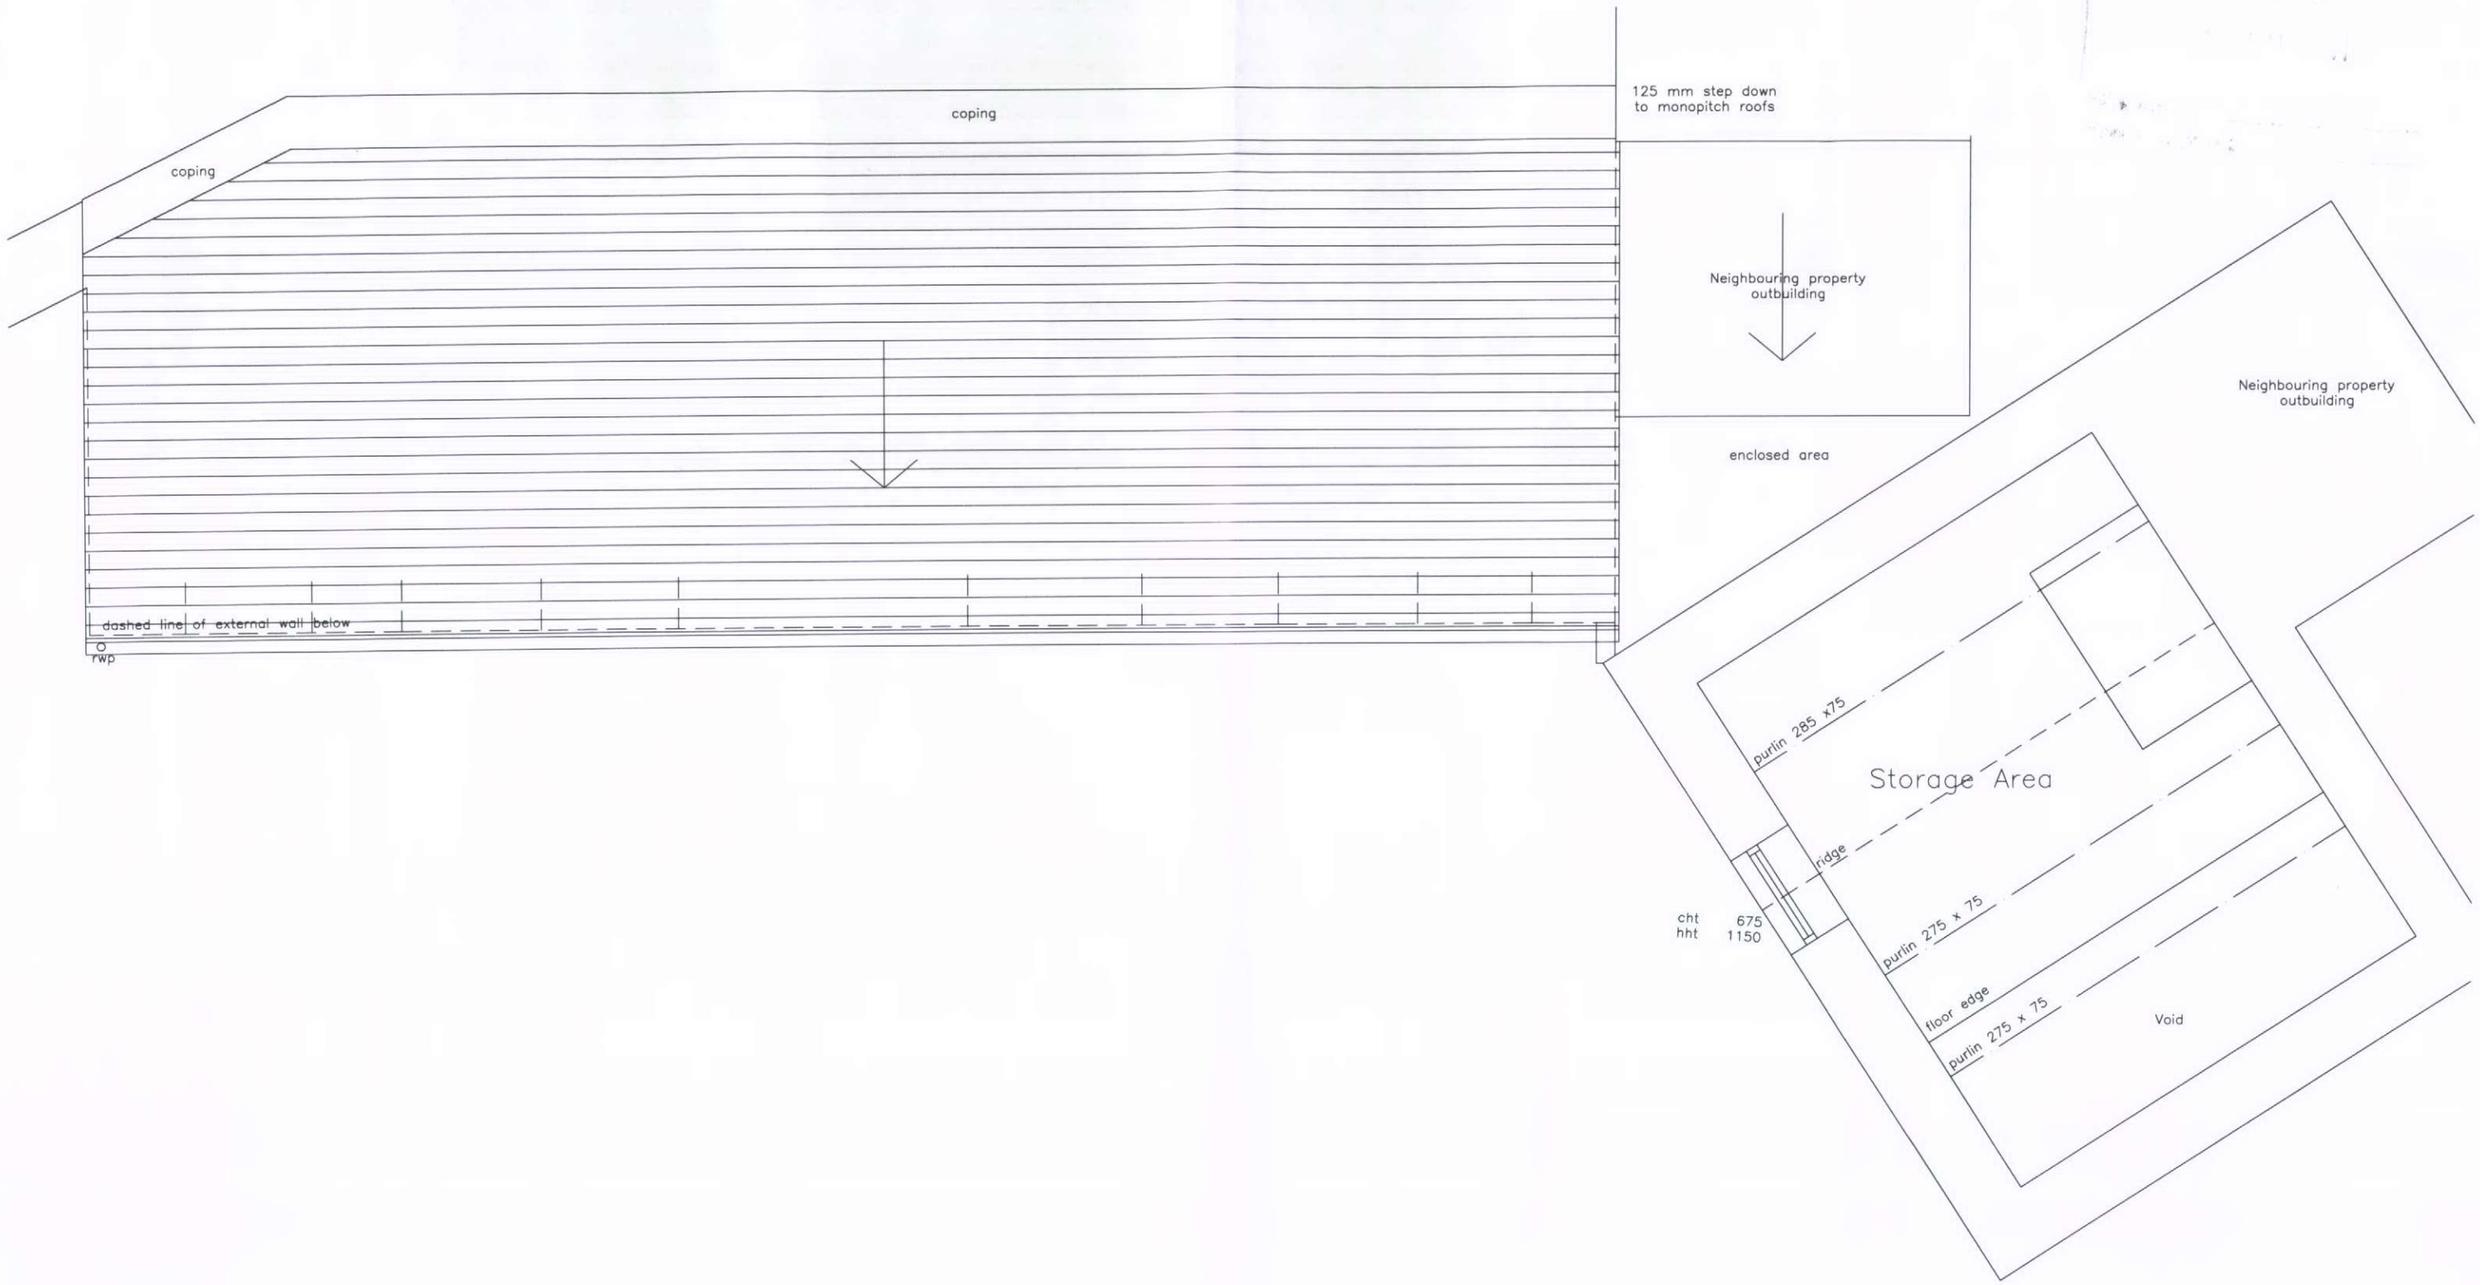


13

## EXISTING FIRST FLOOR PLAN

SCALE 1:50 DATE: MARCH 2011