
CONVERSION OF OVERLEIGH COACH HOUSE INTO ANNEX / ANCILLARY ACCOMMODATION TO MAIN HOUSE AT OVERLEIGH, ECCLES ROAD, WHALEY BRIDGE, SK23 7EL.

APR 2011

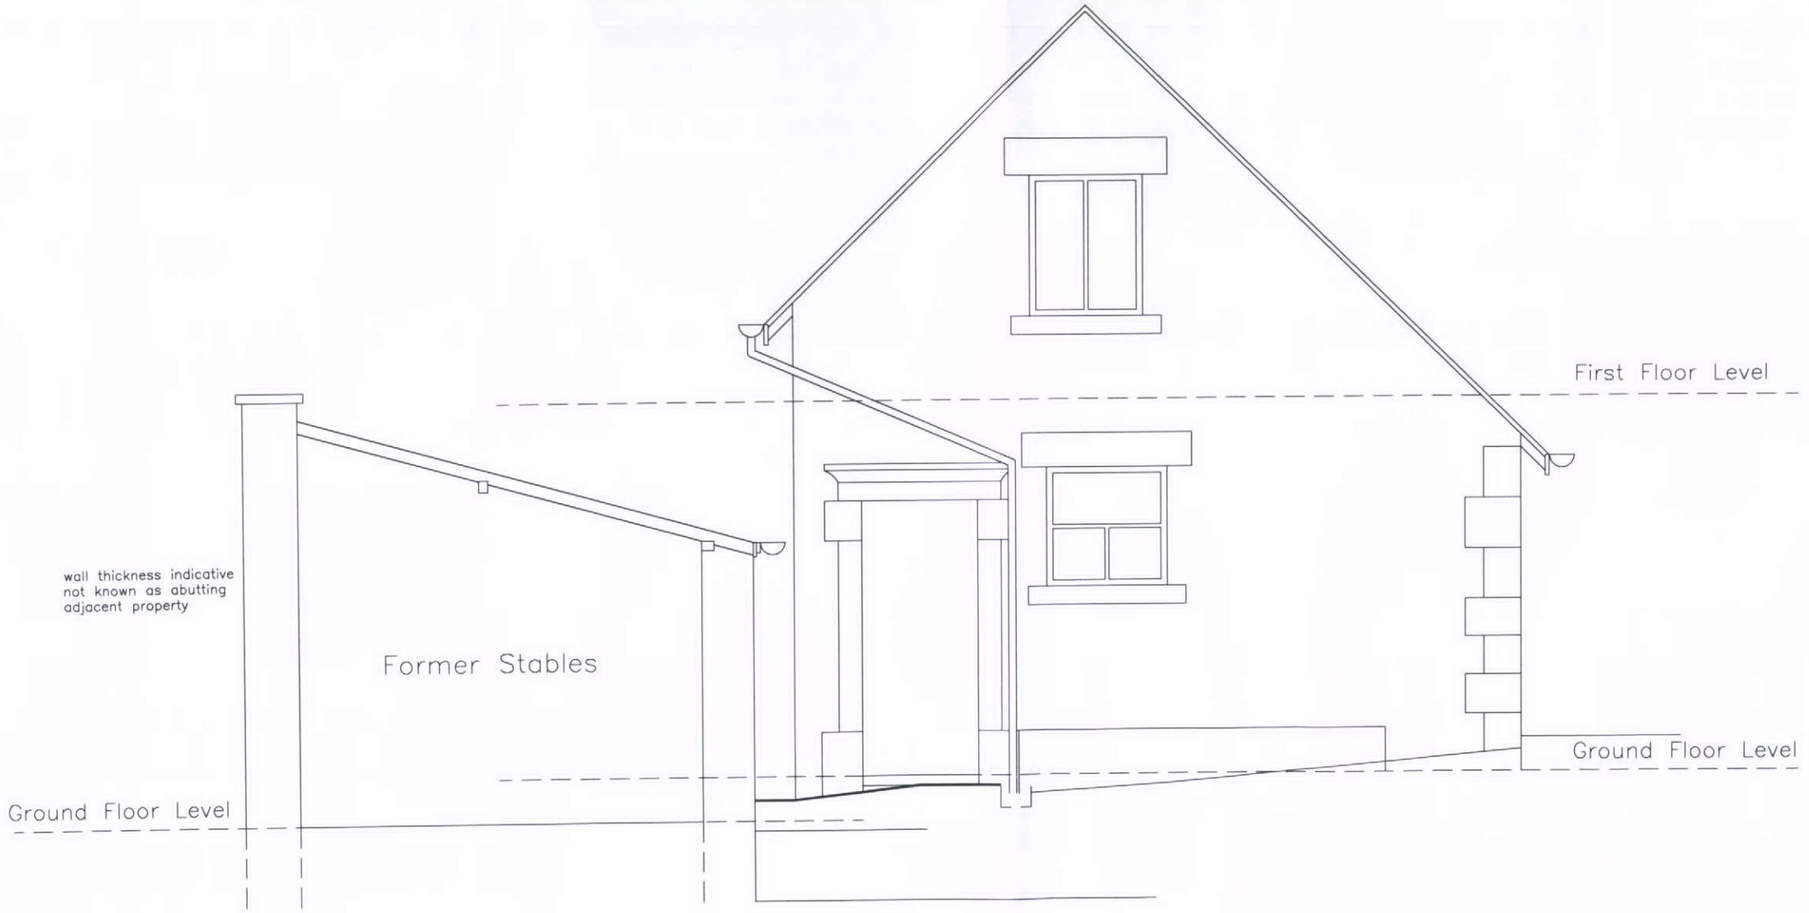

06

EXISTING FRONT ELEVATION OF COACH HOUSE

SCALE: 1: 50 DATE: MARCH 2011