

RECEIVED 2011 0335

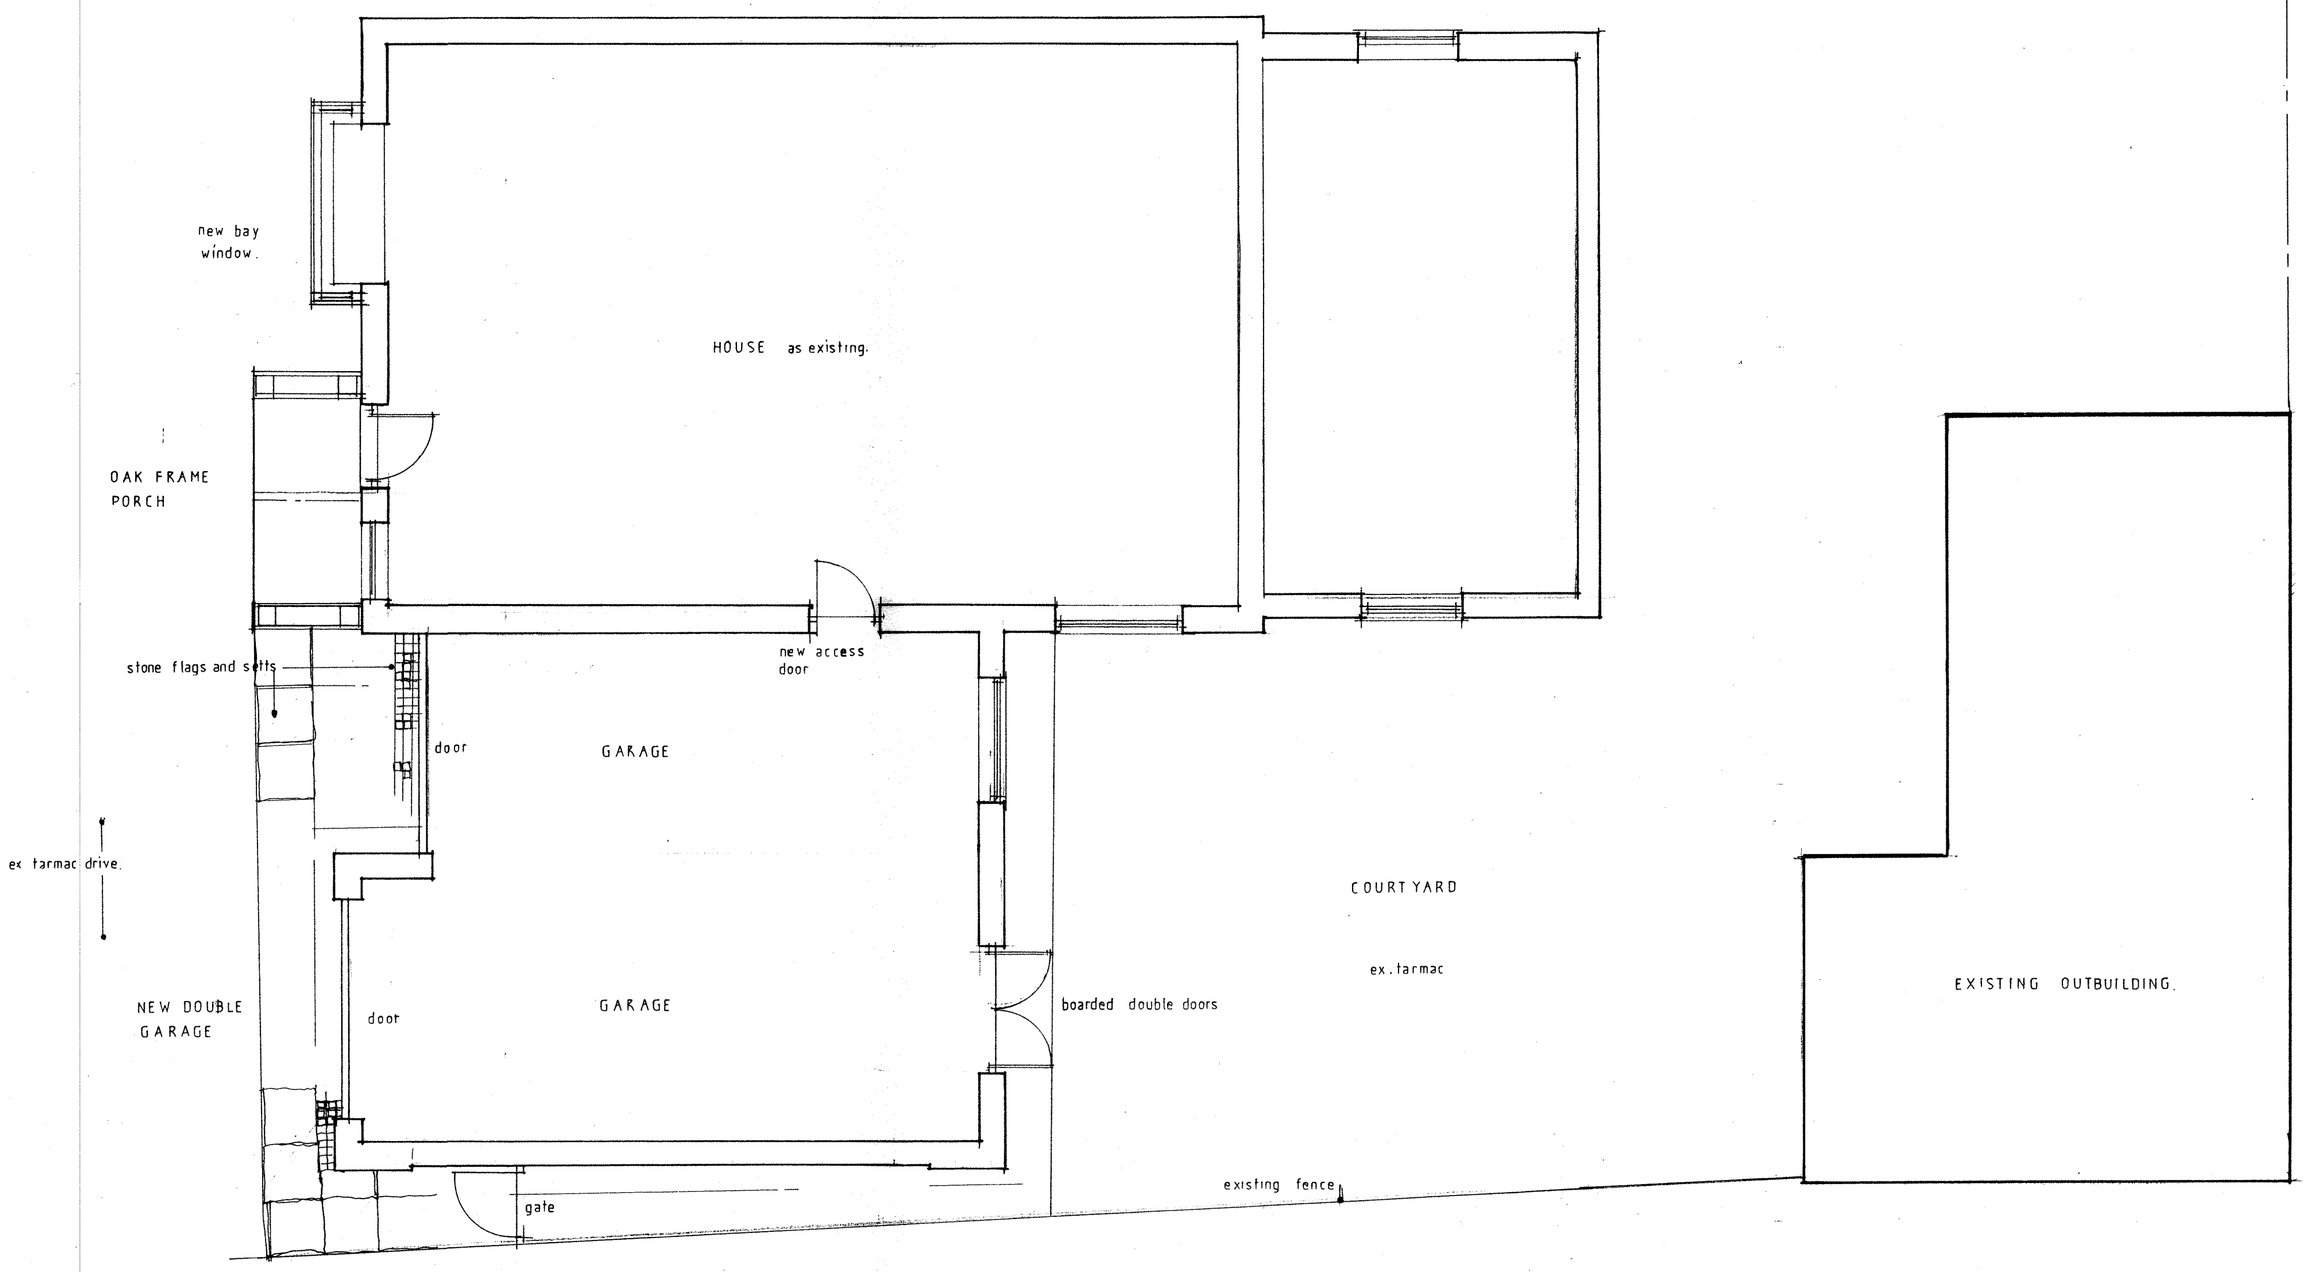

SITE PLAN 1:50.


Richard Fay	Architecture & Design
	No. 90 Windlehurst Road High Lane Disley Cheshire SK6 8AE
	Telephone: 07932 624015
CLIENT: MR.I.WRIGHT	80 MANCHESTER RD, CHAPEL-EN-LE FRITH
DRAWING: EX & PROPOSED PLANS & ELEVATIONS	
SCALE: 1:50 1:100	DATE: JUNE.2011
DRAWING No: IW.01	REVISION:
AMENDMENTS:	

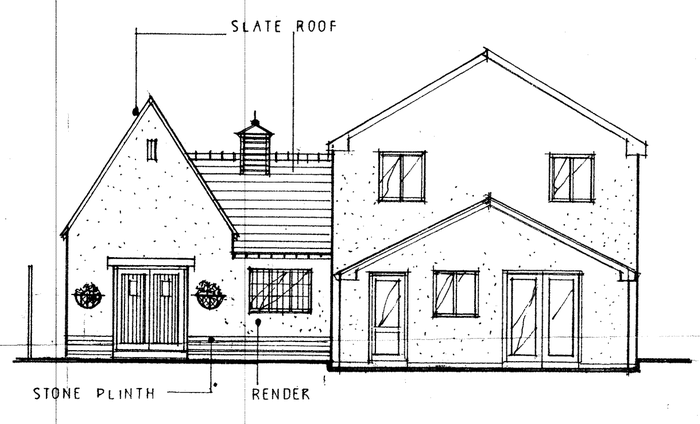


PROPOSED REAR




PROPOSED FRONT

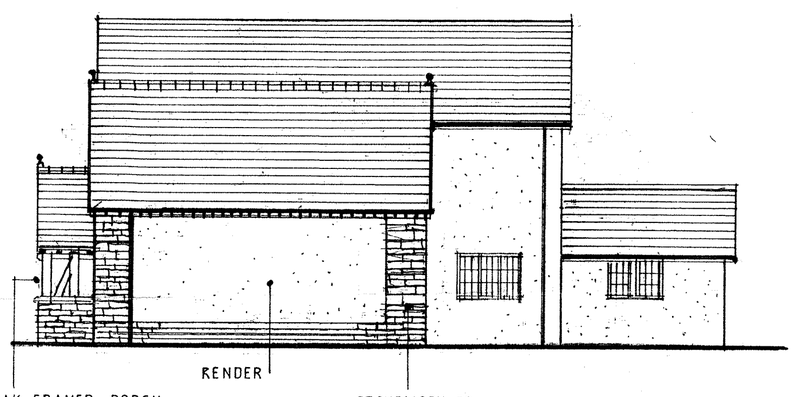


PROPOSED SIDE

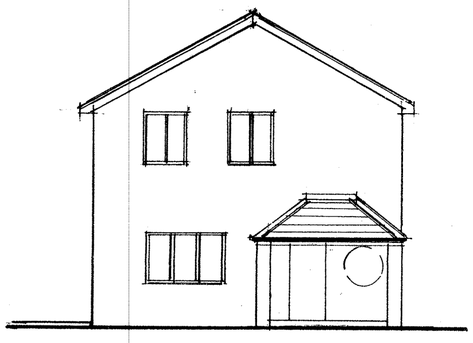

EXISTING FRONT

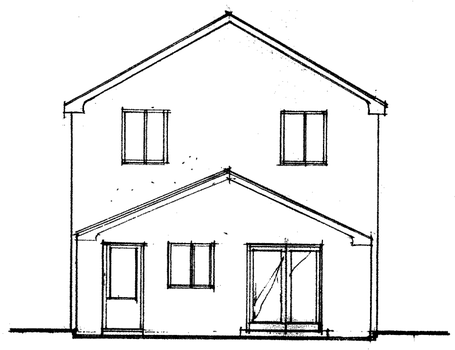

EXISTING REAR

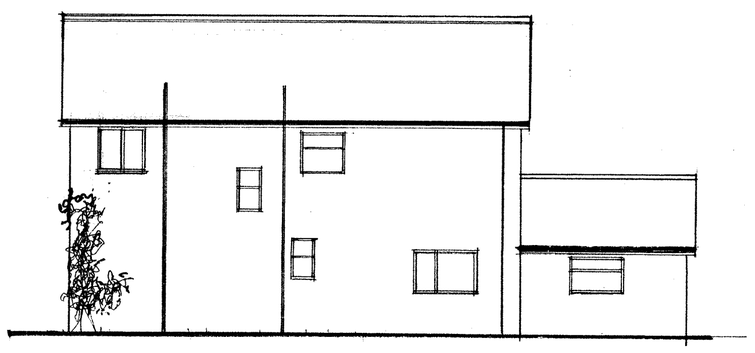

EXISTING SIDE

RECEIVED
GLOSSOP SITE
BOROUGH
1