NPK/2011/0397

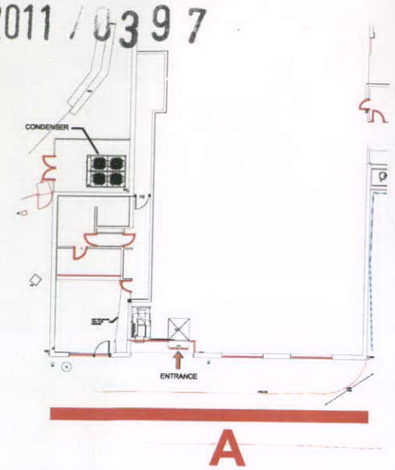

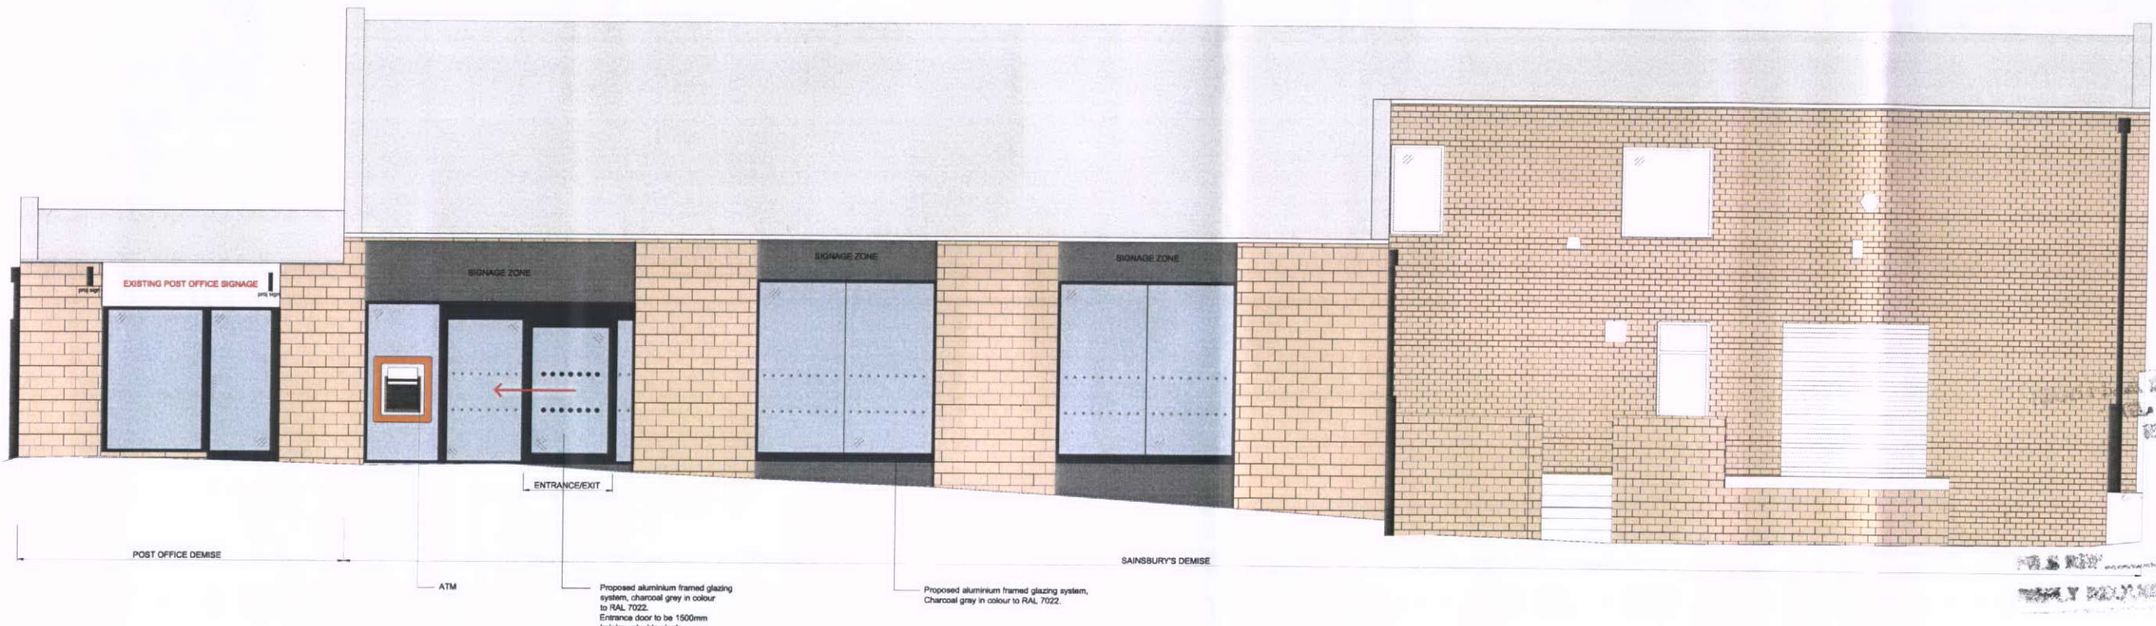

Metre 0 1 2 3 4 5 10

PROPOSED FRONT ELEVATION A
(scale 1:100@A3)

Revision	Date	Description
A	18/07/2011	Door entrance flipped.

Walbrook | management
New Broad Street House
35 New Broad Street
London
EC2M 1NH
tel: 020 3009 3061
email: info@walbrookmanagement.com

Status: PLANNING

Client:

Project Title: TORR TOP STREET
DERBYSHIRE
NEW MILLS SK22 4BS

Drawing Title: PROPOSED
FRONT ELEVATION
SITE REF. 8946

Project Number	Drawing Number	Revision
11/W8946	206	A

Drawn	Checked	Scale	Date
A.M		1:100@A3	02/06/2011

The content of this drawing is the property of Walbrook Management LLP and may not be copied in whole or part without formal consent.