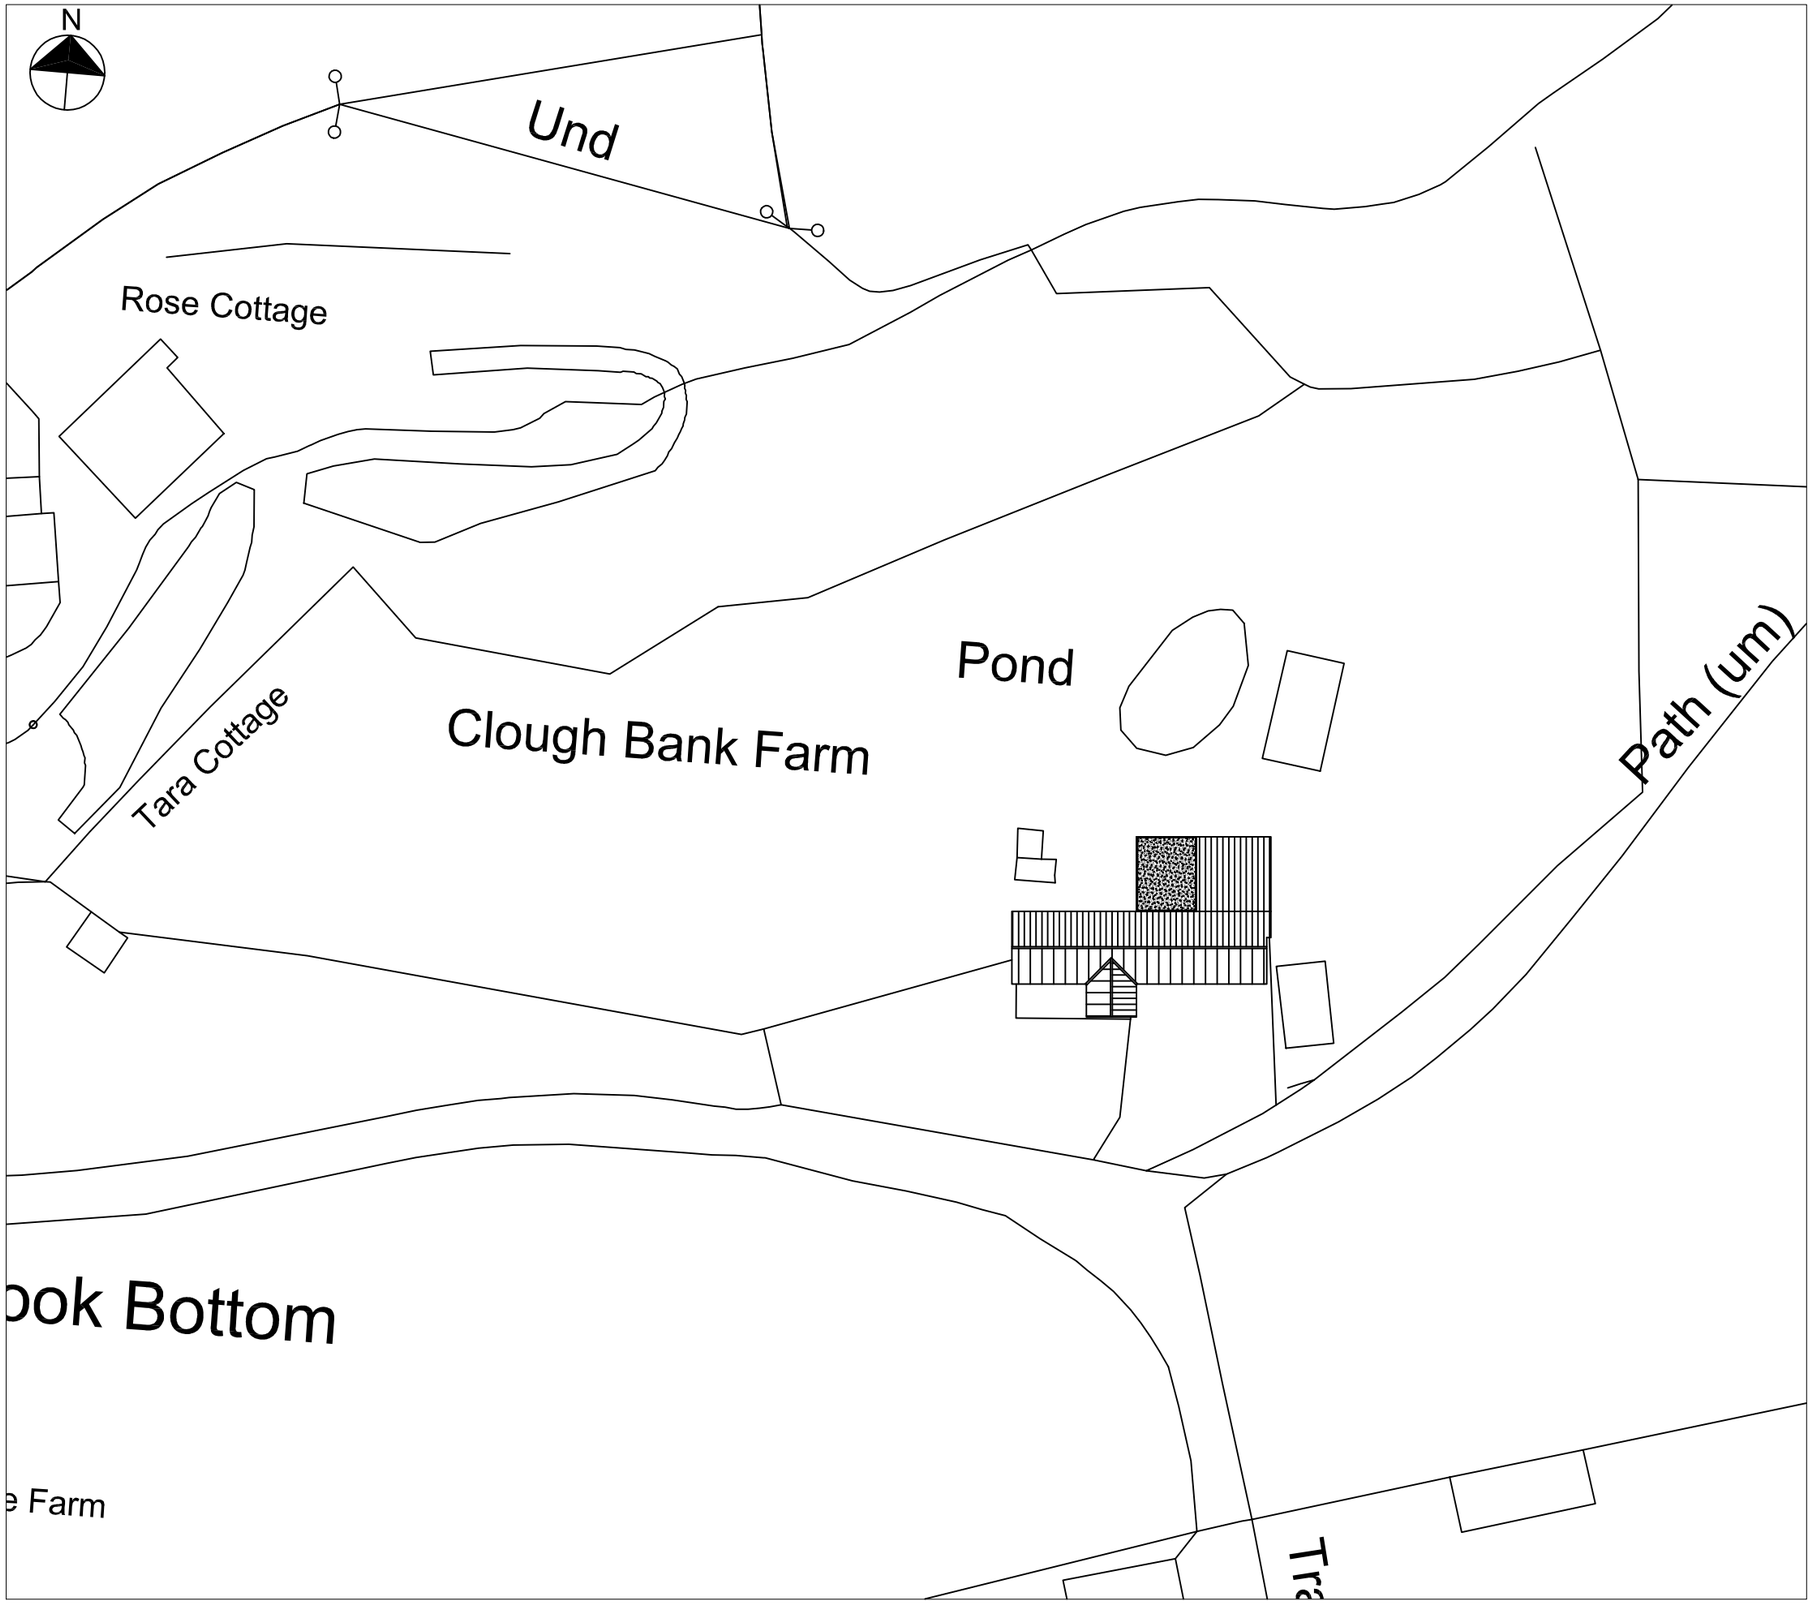


SITE PLAN AS EXISTING

NOTES

DRAWINGS ARE TO BE USED FOR OBTAINING PLANNING PERMISSION & BUILDING REGULATIONS APPROVAL ONLY.

ALL MEASUREMENTS TO BE CHECKED ON SITE.


AG ARCHITECTURAL DRAWINGS

21 ST MATTHEWS ROAD
EDGELEY
STOCKPORT
SK3 9EZ

0161 282 2297
enquiries@agdrawings.co.uk

MRS MEGAN DAVIES
Cloughbank Farm
Brook Bottom Road
New Mills, SK22 3AY

PROJECT : GROUND FLOOR EXTENSION & ALTS.	SHEET 1
DRAWING : SITE PLAN AS EXISTING	
DRAWING NO. : 2011.04.P1	SCALE 1:500 @ A3
DATE : MARCH 2011	

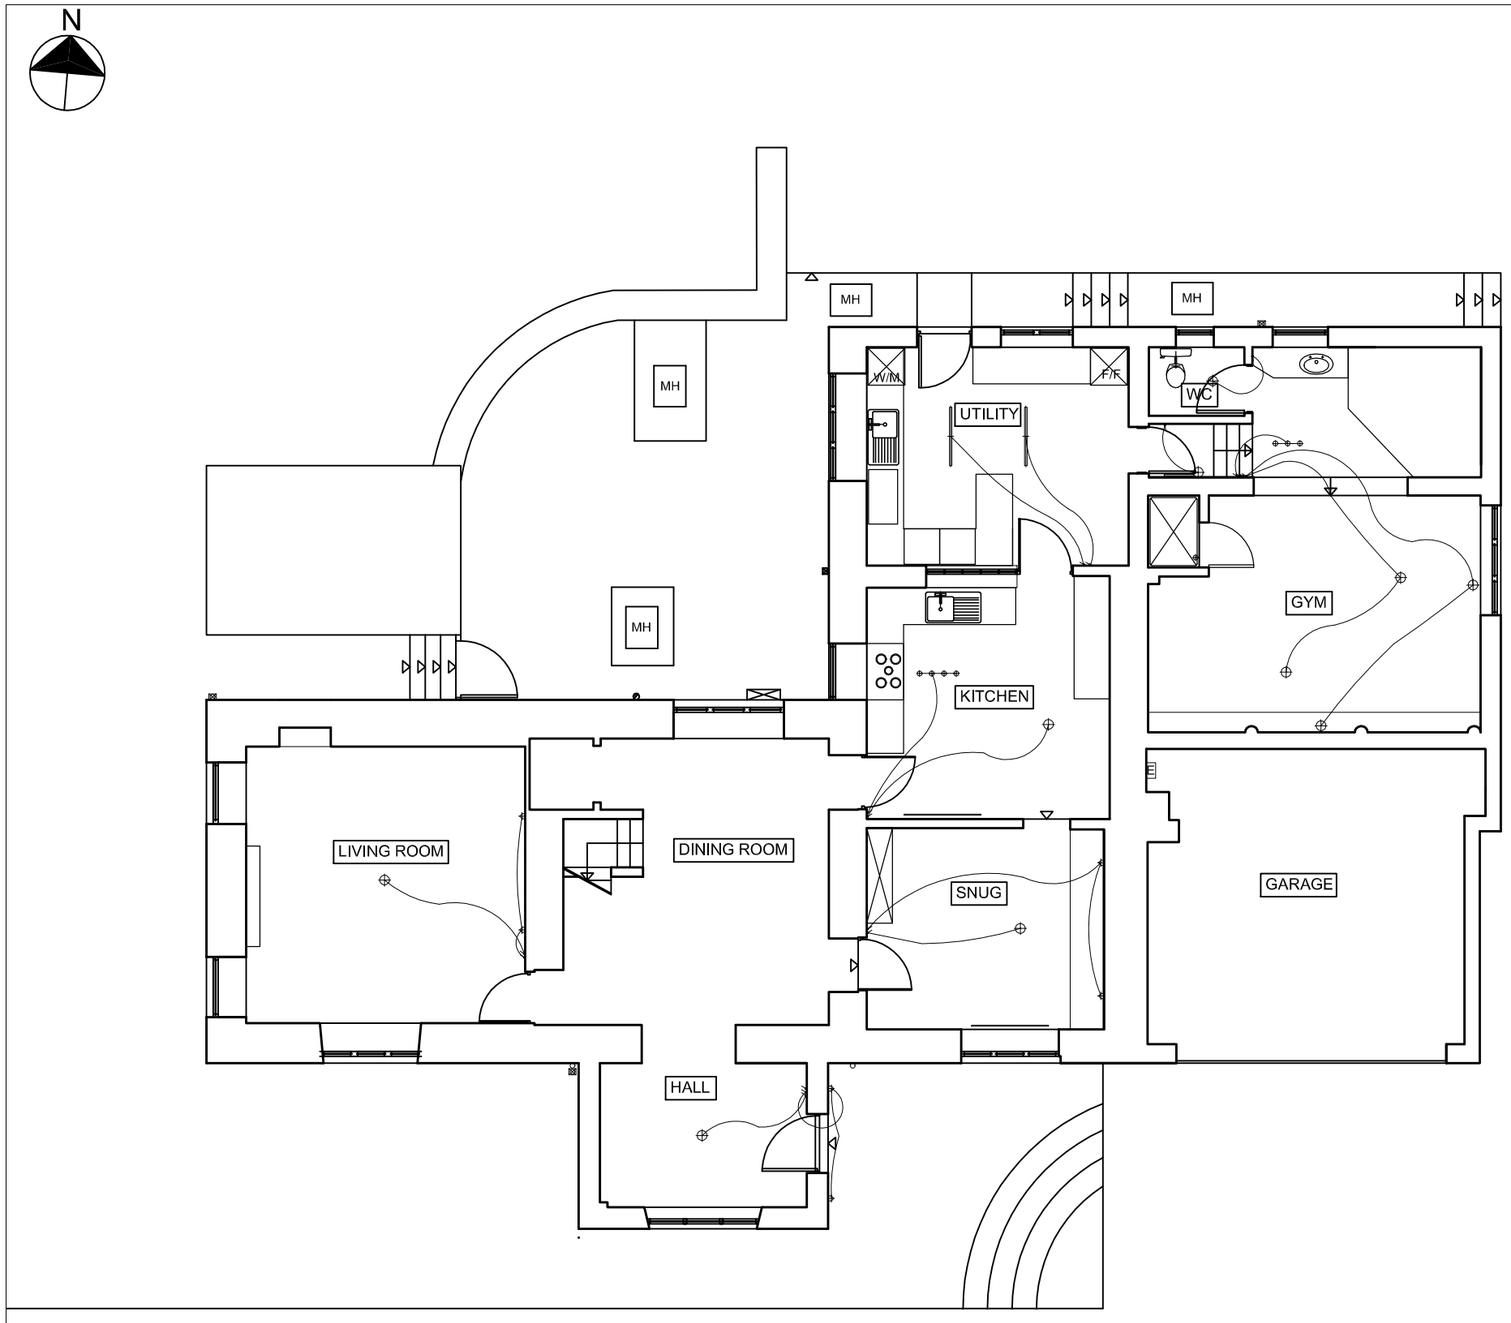

GROUND FLOOR PLAN AS EXISTING

0 5 10m

NOTES

DRAWINGS ARE TO BE USED FOR OBTAINING PLANNING PERMISSION & BUILDING REGULATIONS APPROVAL ONLY.

ALL MEASUREMENTS TO BE CHECKED ON SITE.

LEGEND

- RWP TO RODDABLE BACK INLET GULLEY
- LIGHT FITTING
- LIGHT SWITCH
- RADIATOR
- S&VP

AG ARCHITECTURAL DRAWINGS


21 ST MATTHEWS ROAD
EDGELEY
STOCKPORT
SK3 9EZ

0161 282 2297
enquiries@agdrawings.co.uk


MRS MEGAN DAVIES

Cloughbank Farm
Brook Bottom Road
New Mills, SK22 3AY

PROJECT : GROUND FLOOR EXTENSION & ALTS.	SHEET 2
DRAWING : GROUND FLOOR PLAN AS EXISTING	
DRAWING NO. : 2011.04.P2	SCALE 1:100 @ A3
DATE : MARCH 2011	

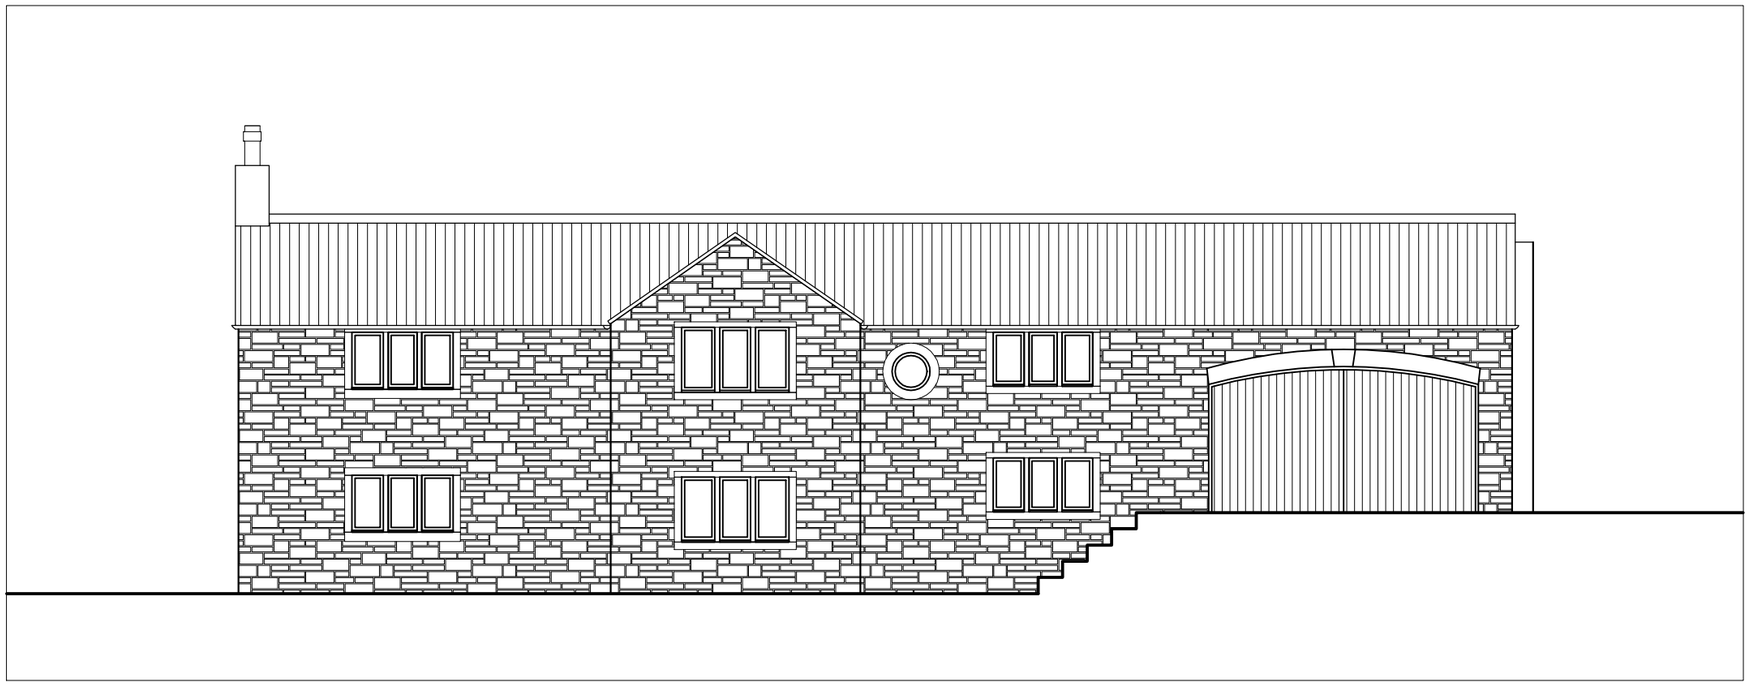

FRONT ELEVATION AS EXISTING

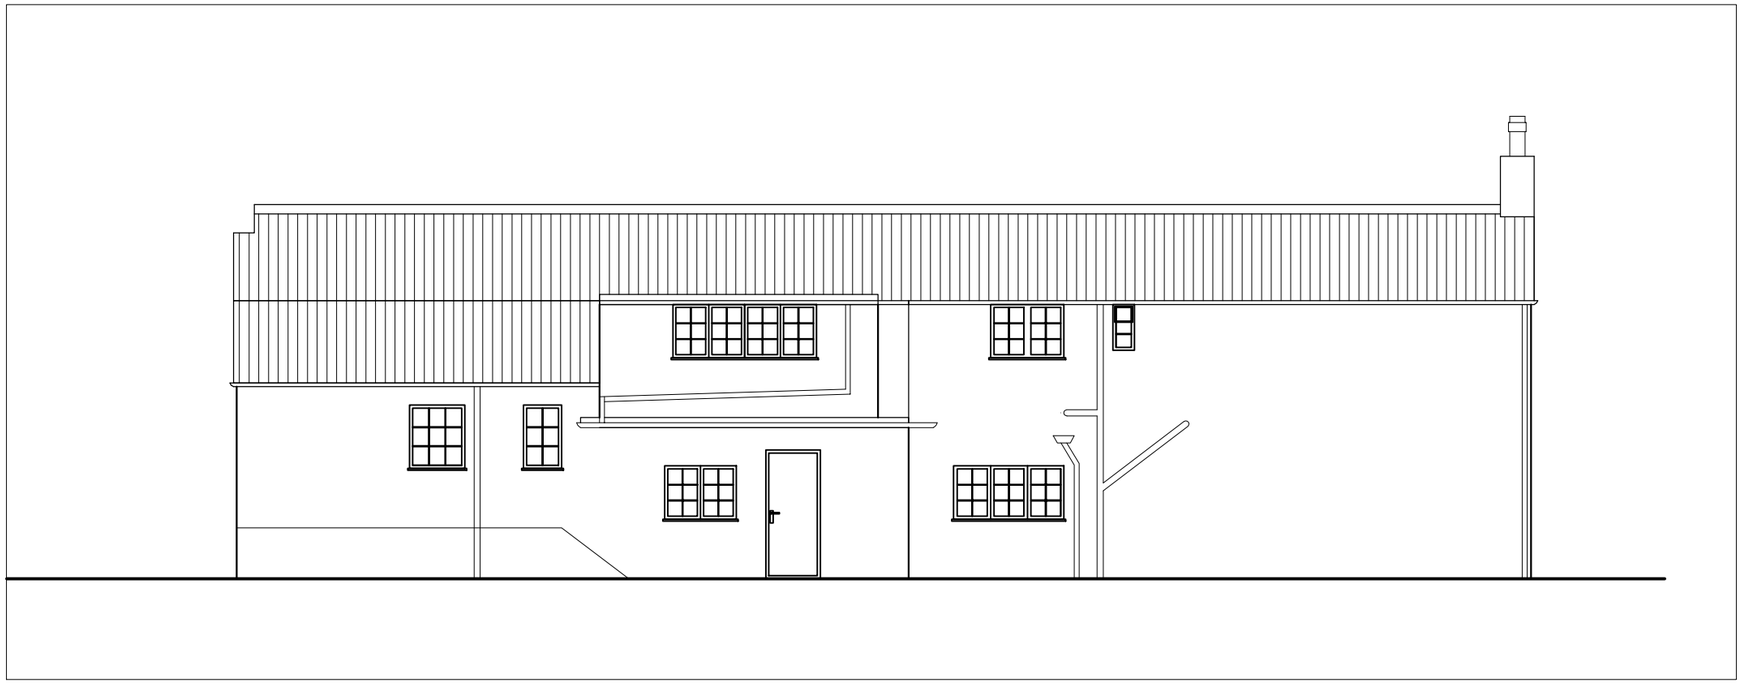

REAR ELEVATION AS EXISTING

0 5 10m

NOTES

DRAWINGS ARE TO BE USED FOR OBTAINING PLANNING PERMISSION & BUILDING REGULATIONS APPROVAL ONLY.

ALL MEASUREMENTS TO BE CHECKED ON SITE.

AG ARCHITECTURAL DRAWINGS

21 ST MATTHEWS ROAD
EDGELEY
STOCKPORT
SK3 9EZ

0161 282 2297
enquiries@agdrawings.co.uk


MRS MEGAN DAVIES

Cloughbank Farm
Brook Bottom Road
New Mills, SK22 3AY

PROJECT : GROUND FLOOR EXTENSION & ALTS.	SHEET 3
DRAWING : ELEVATIONS AS EXISTING	
DRAWING NO. : 2011.04.P3	SCALE 1:100 @ A3
DATE : MARCH 2011	



SIDE ELEVATION AS EXISTING

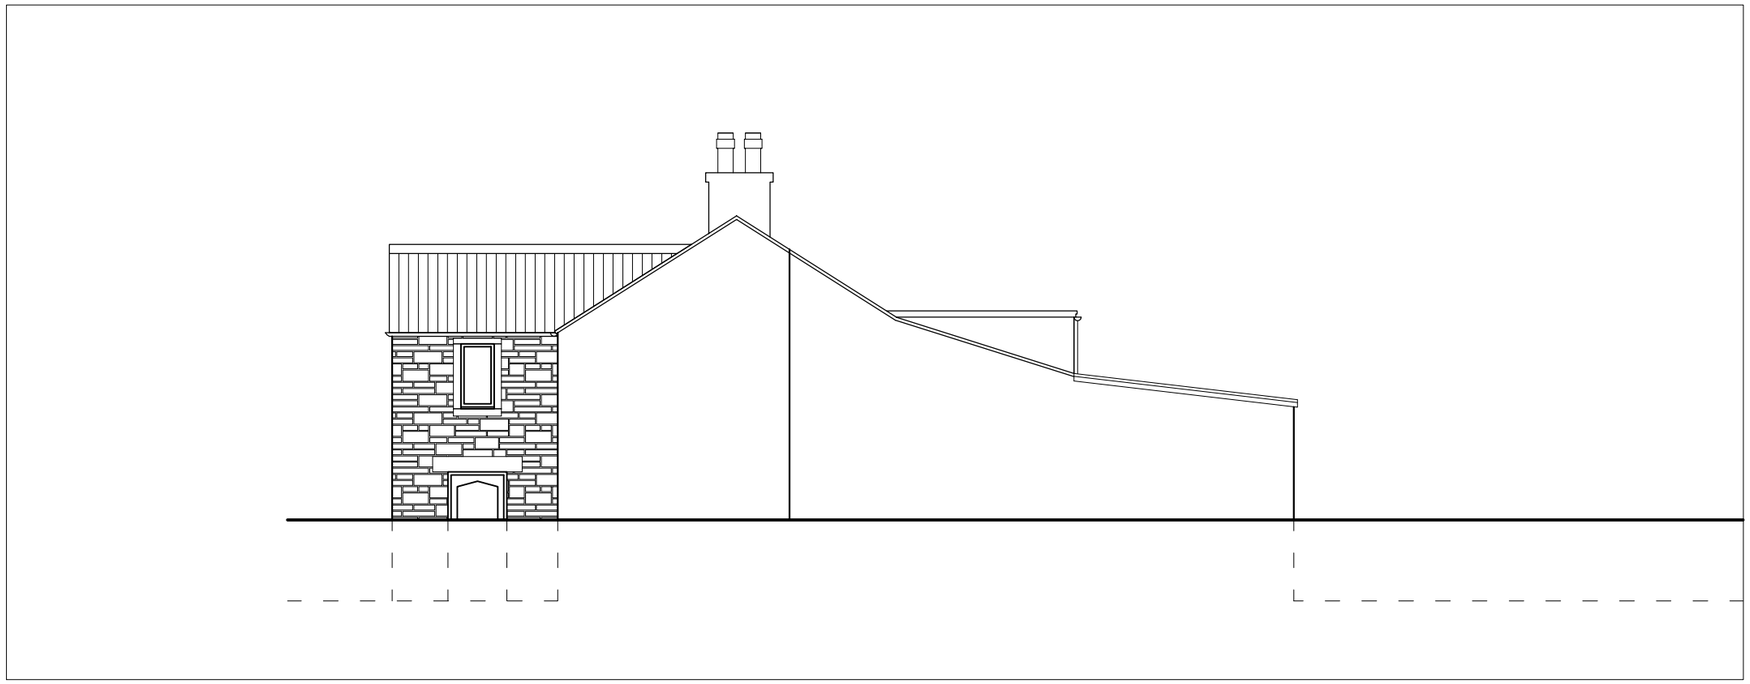

SIDE ELEVATION AS EXISTING

0 5 10m

NOTES

DRAWINGS ARE TO BE USED FOR OBTAINING PLANNING PERMISSION & BUILDING REGULATIONS APPROVAL ONLY.

ALL MEASUREMENTS TO BE CHECKED ON SITE.

AG ARCHITECTURAL DRAWINGS


21 ST MATTHEWS ROAD
EDGELEY
STOCKPORT
SK3 9EZ

0161 282 2297
enquiries@agdrawings.co.uk

MRS MEGAN DAVIES

Cloughbank Farm
Brook Bottom Road
New Mills, SK22 3AY

PROJECT : GROUND FLOOR EXTENSION & ALTS.	SHEET 4
DRAWING : ELEVATION AS EXISTING	
DRAWING NO. : 2011.04.P4	SCALE 1:100 @ A3
DATE : MARCH 2011	

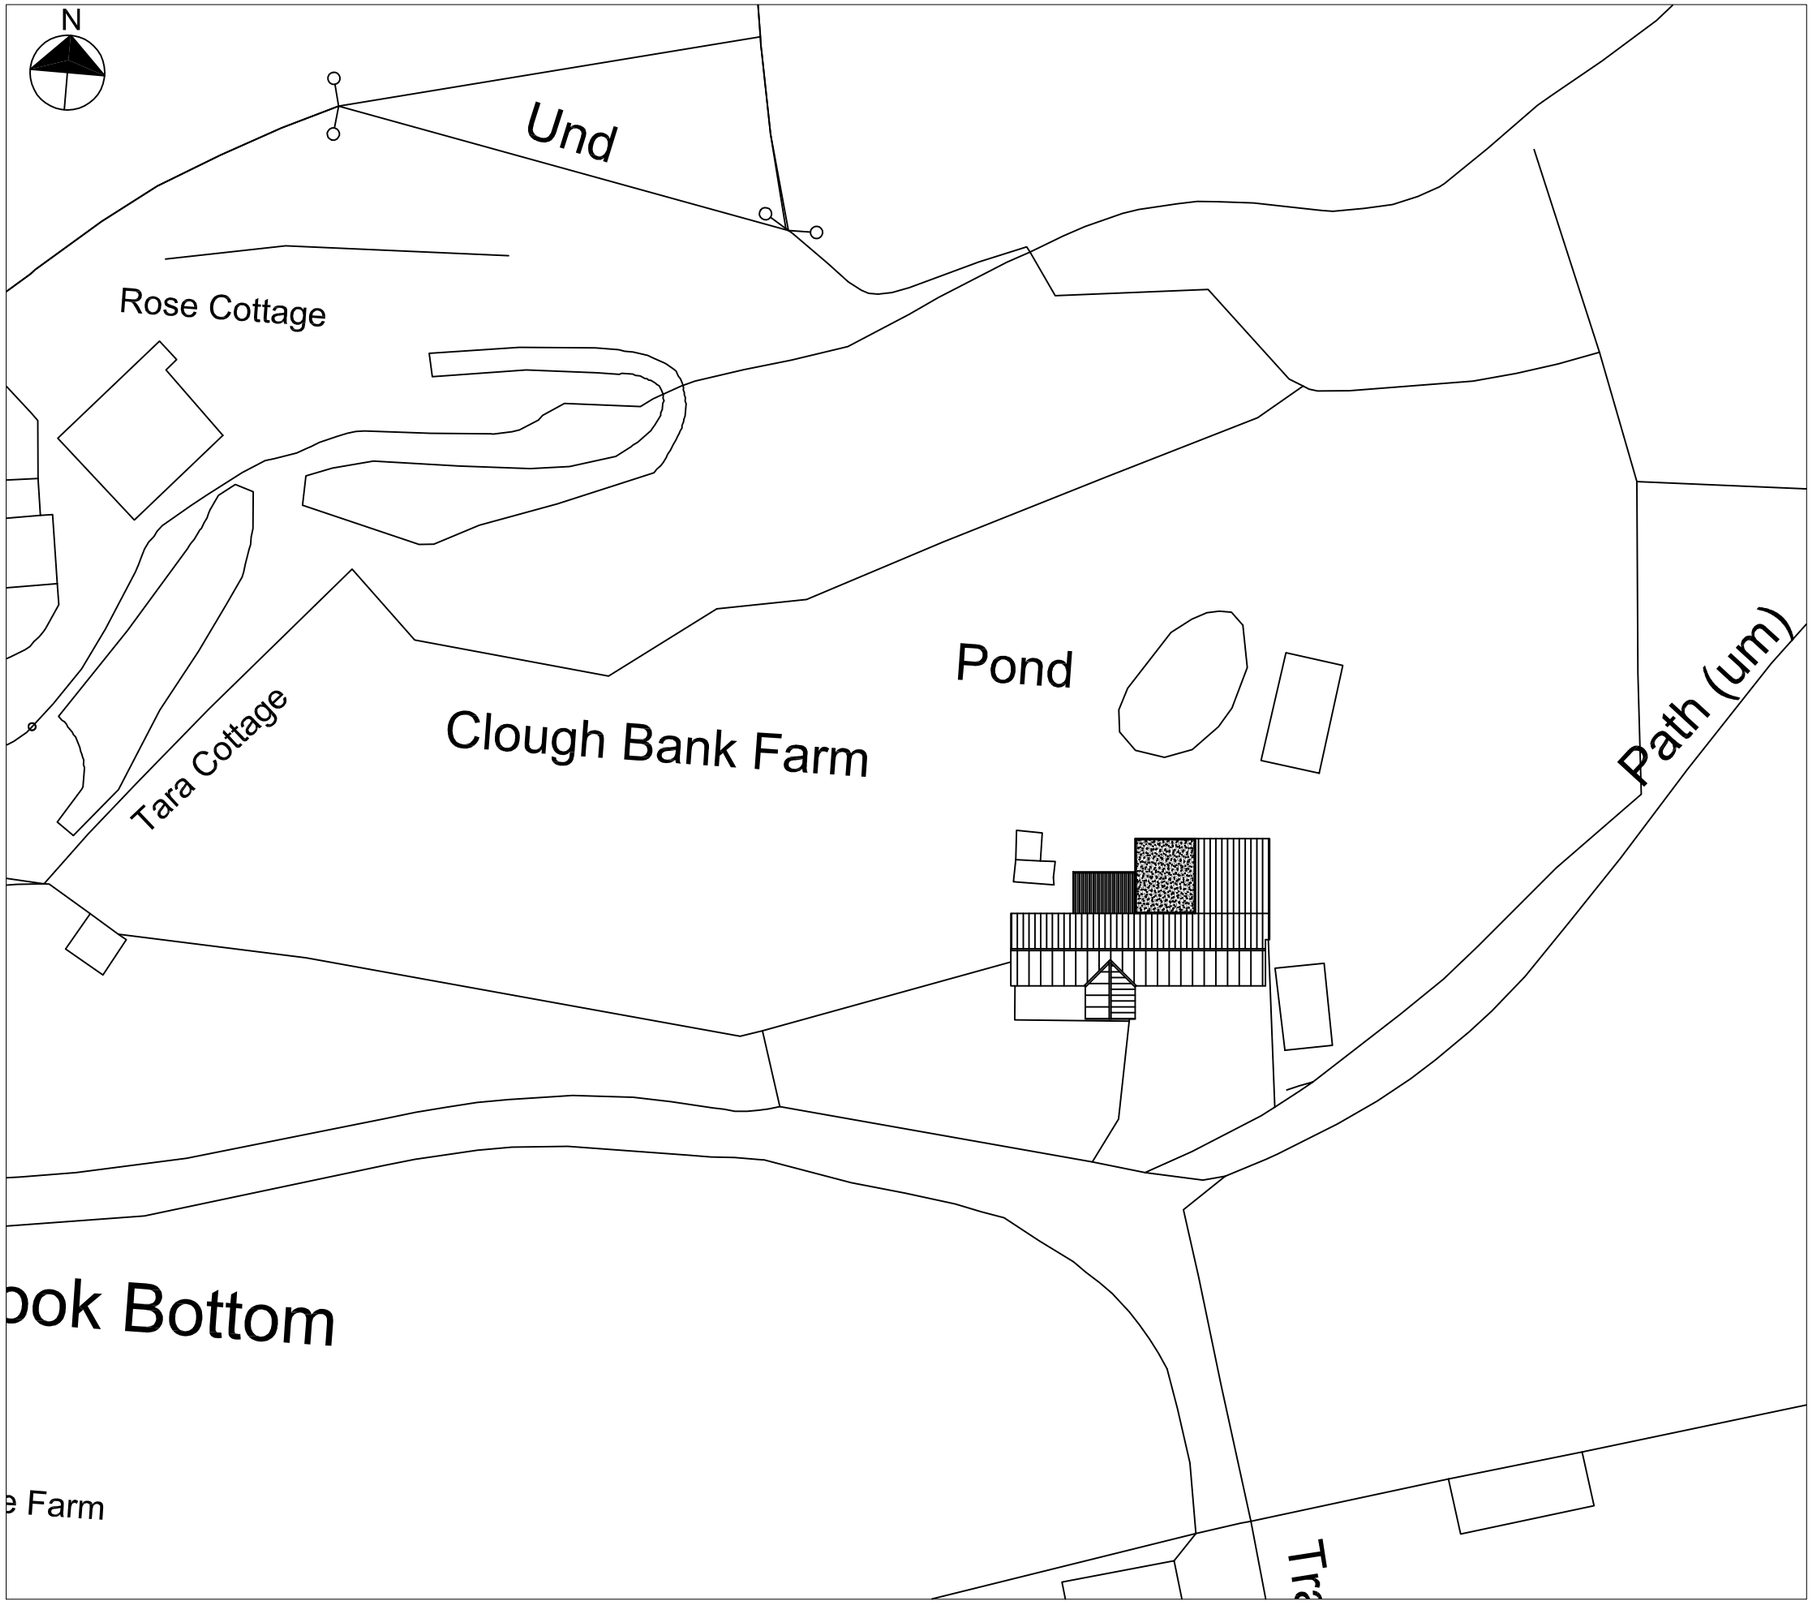

SITE PLAN AS PROPOSED

NOTES

DRAWINGS ARE TO BE USED FOR OBTAINING PLANNING PERMISSION & BUILDING REGULATIONS APPROVAL ONLY.

ALL MEASUREMENTS TO BE CHECKED ON SITE.

REVISION A : AUGUST 2011

ALTERATIONS FOLLOWING COMMENTS FROM PLANNING DEPARTMENT.

AG ARCHITECTURAL DRAWINGS


21 ST MATTHEWS ROAD
EDGELEY
STOCKPORT
SK3 9EZ

0161 282 2297
enquiries@agdrawings.co.uk

MRS MEGAN DAVIES

Cloughbank Farm
Brook Bottom Road
New Mills, SK22 3AY

PROJECT : GROUND FLOOR EXTENSION & ALTS.	SHEET 5a
DRAWING : SITE PLAN AS PROPOSED	
DRAWING NO. : 2011.04.P5	SCALE 1:100 @ A3
DATE : MARCH 2011	

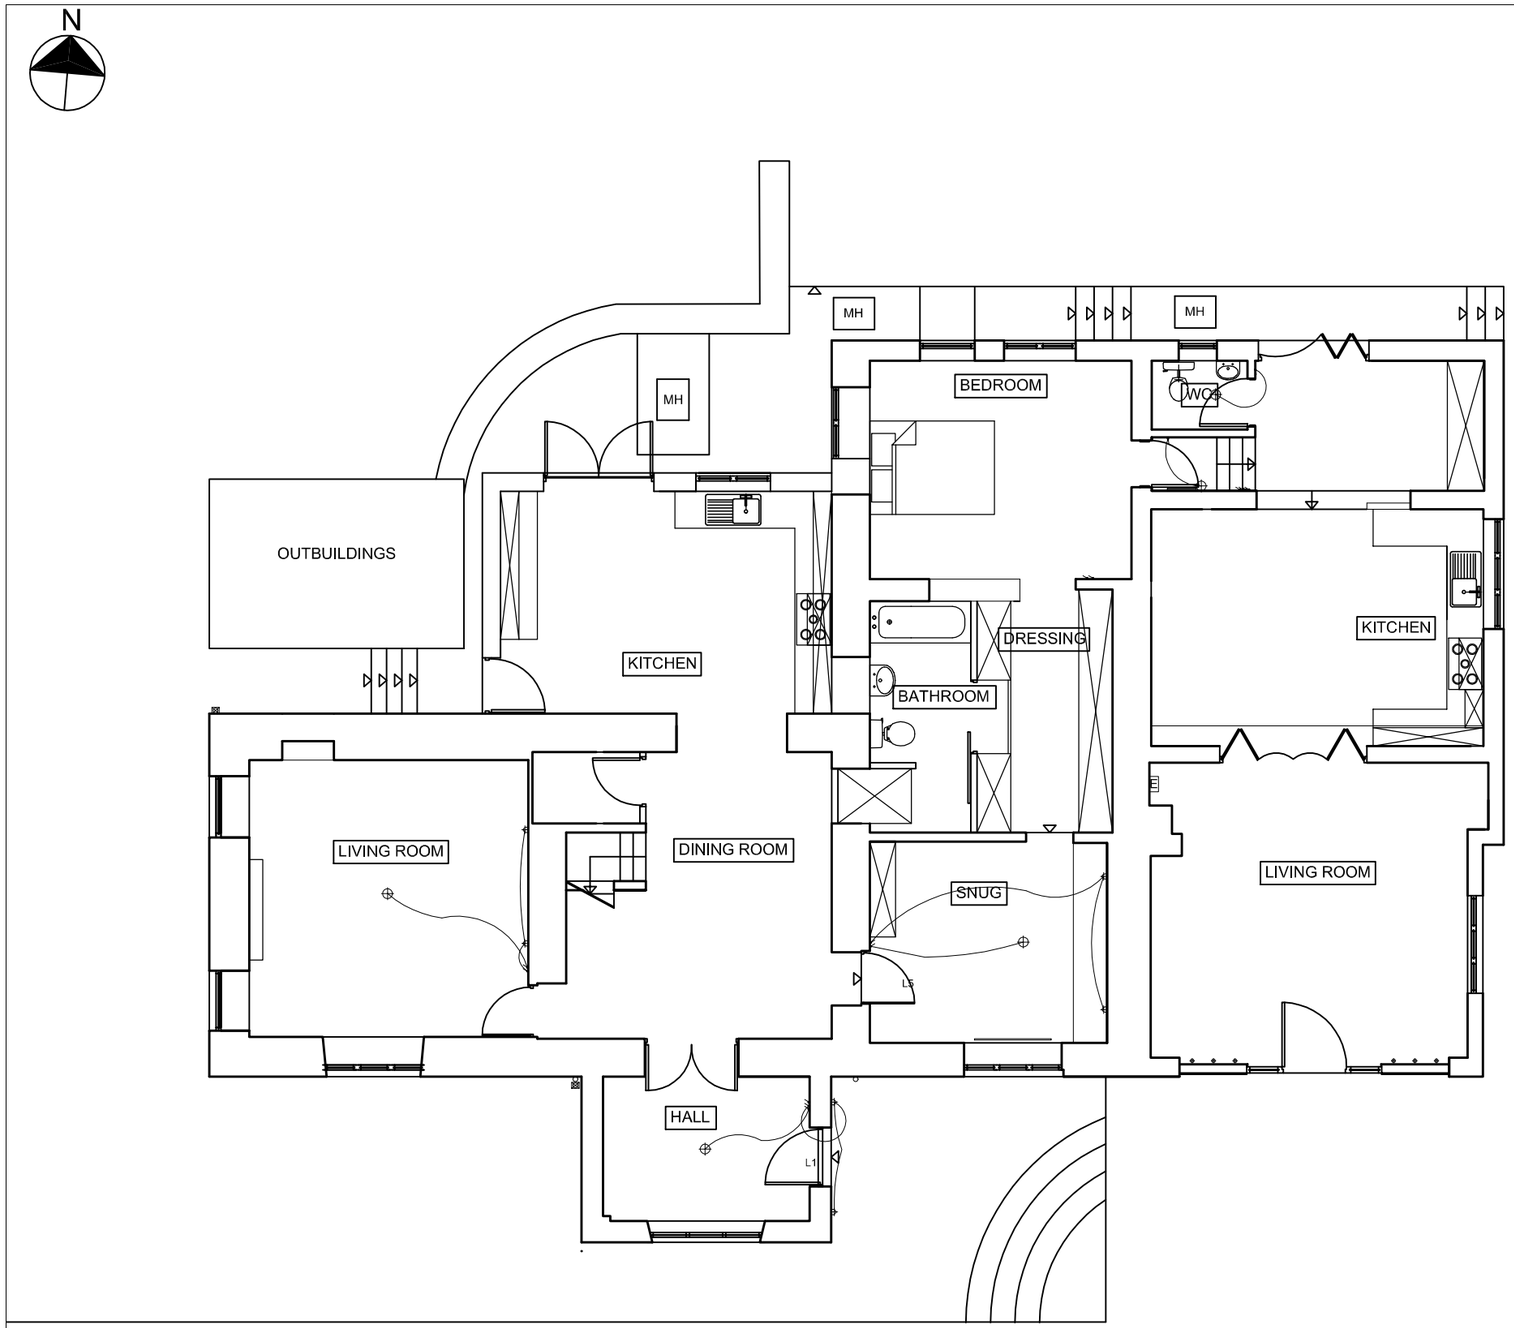

GROUND FLOOR PLAN AS PROPOSED

0 5 10m

NOTES

DRAWINGS ARE TO BE USED FOR OBTAINING PLANNING PERMISSION & BUILDING REGULATIONS APPROVAL ONLY.

ALL MEASUREMENTS TO BE CHECKED ON SITE.

LEGEND

- RWP TO RODDABLE BACK INLET GULLEY
- LIGHT FITTING
- LIGHT SWITCH
- RADIATOR
- S&VP

REVISION A : AUGUST 2011

ALTERATIONS FOLLOWING COMMENTS FROM PLANNING DEPARTMENT.

AG ARCHITECTURAL DRAWINGS


21 ST MATTHEWS ROAD
EDGELEY
STOCKPORT
SK3 9EZ

0161 282 2297
enquiries@agdrawings.co.uk


MRS MEGAN DAVIES

Cloughbank Farm
Brook Bottom Road
New Mills, SK22 3AY

PROJECT : GROUND FLOOR EXTENSION & ALTS.	SHEET 6a
DRAWING : GROUND FLOOR PLAN AS PROPOSED	
DRAWING NO. : 2011.04.P6	SCALE 1:100 @ A3
DATE : MARCH 2011	

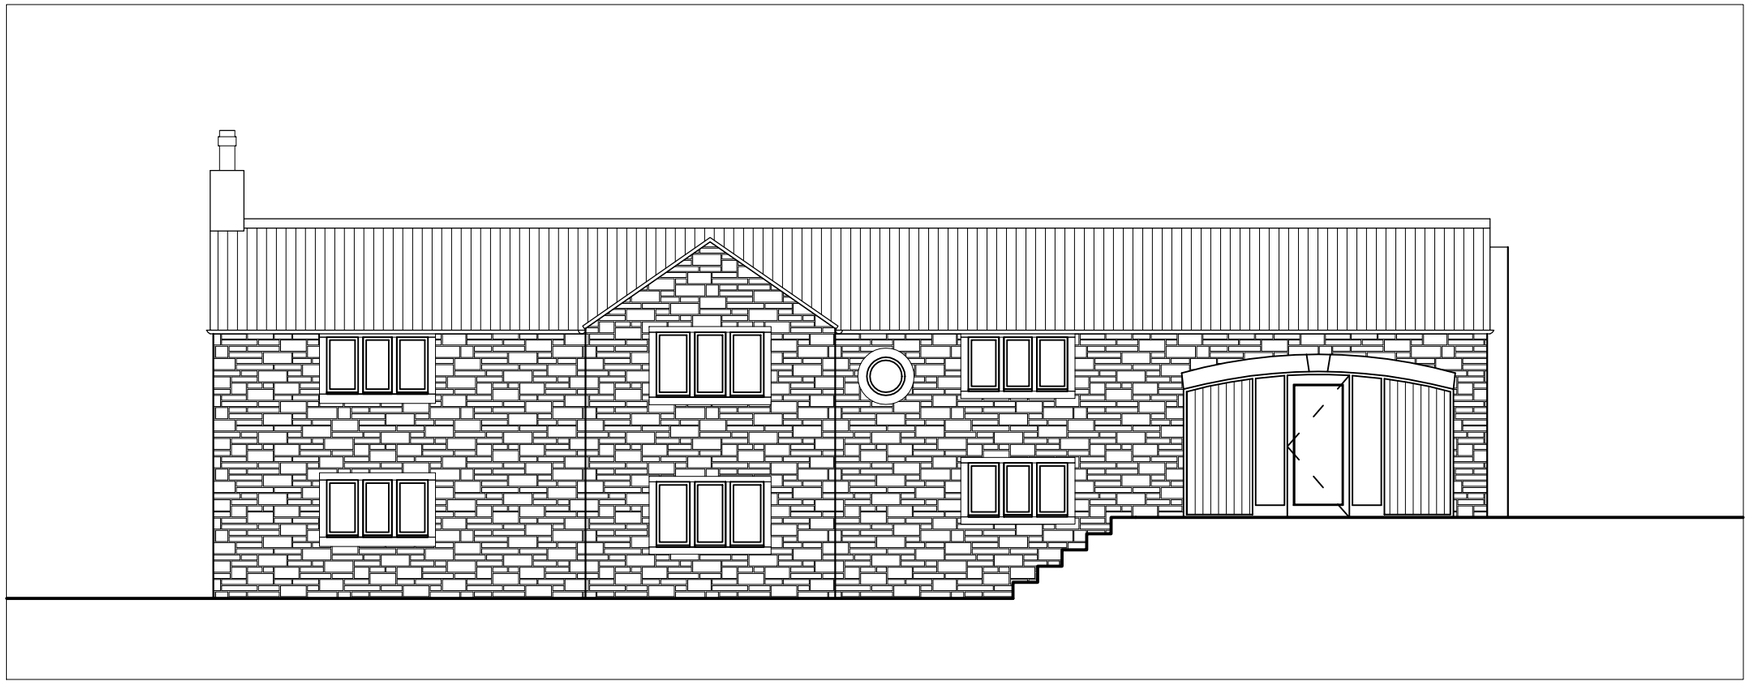

FRONT ELEVATION AS PROPOSED

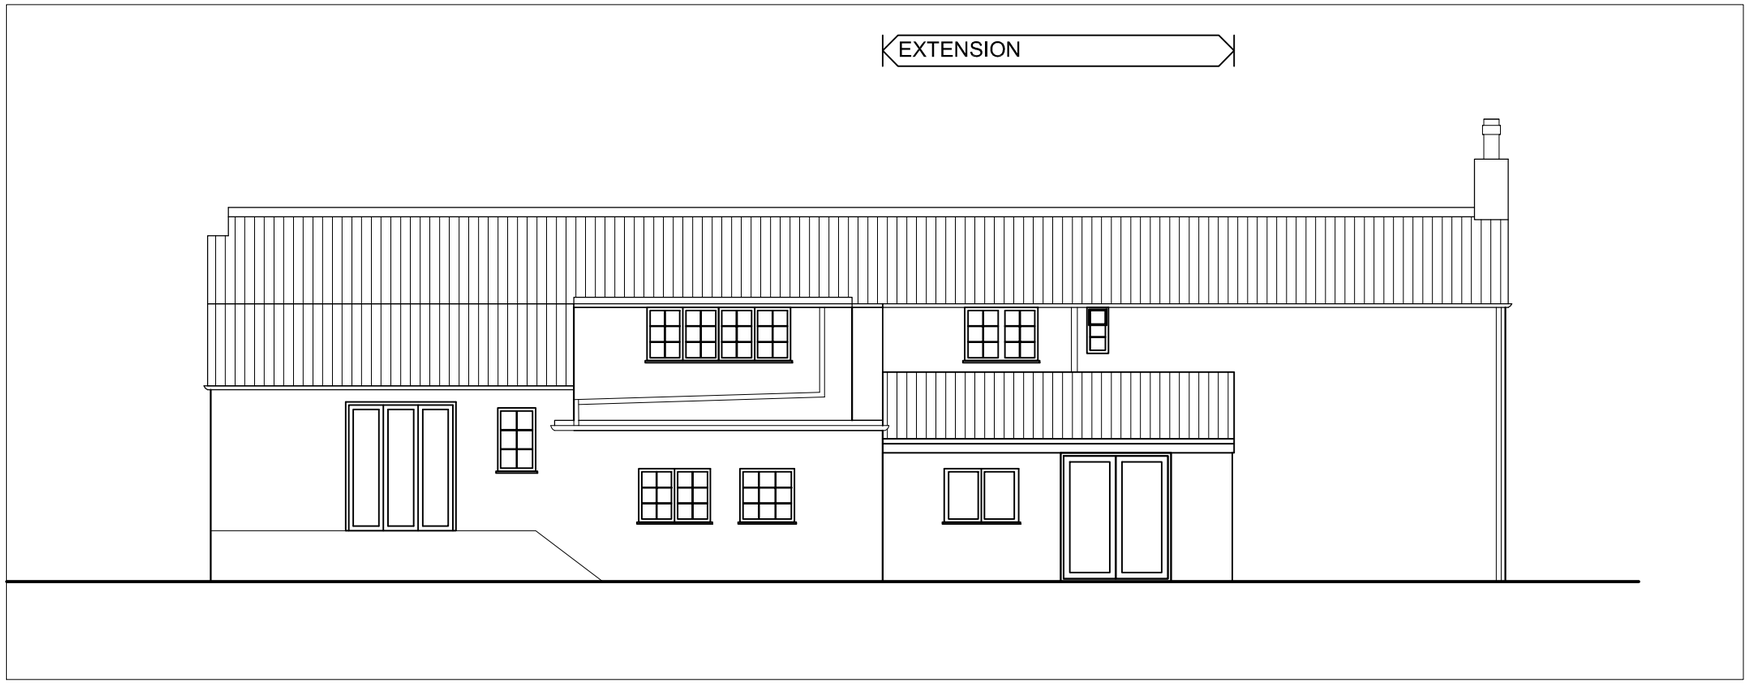

REAR ELEVATION AS PROPOSED

0 5 10m

NOTES

DRAWINGS ARE TO BE USED FOR OBTAINING PLANNING PERMISSION & BUILDING REGULATIONS APPROVAL ONLY.

ALL MEASUREMENTS TO BE CHECKED ON SITE.

REVISION A : AUGUST 2011

ALTERATIONS FOLLOWING COMMENTS FROM PLANNING DEPARTMENT.

AG ARCHITECTURAL DRAWINGS

21 ST MATTHEWS ROAD
EDGELEY
STOCKPORT
SK3 9EZ

0161 282 2297
enquiries@agdrawings.co.uk

MRS MEGAN DAVIES
Cloughbank Farm
Brook Bottom Road
New Mills, SK22 3AY

PROJECT : GROUND FLOOR EXTENSION & ALTS.


DRAWING : ELEVATIONS AS PROPOSED

DRAWING NO. : 2011.04.P7


DATE : MARCH 2011

SHEET 7a

SCALE 1:100 @ A3

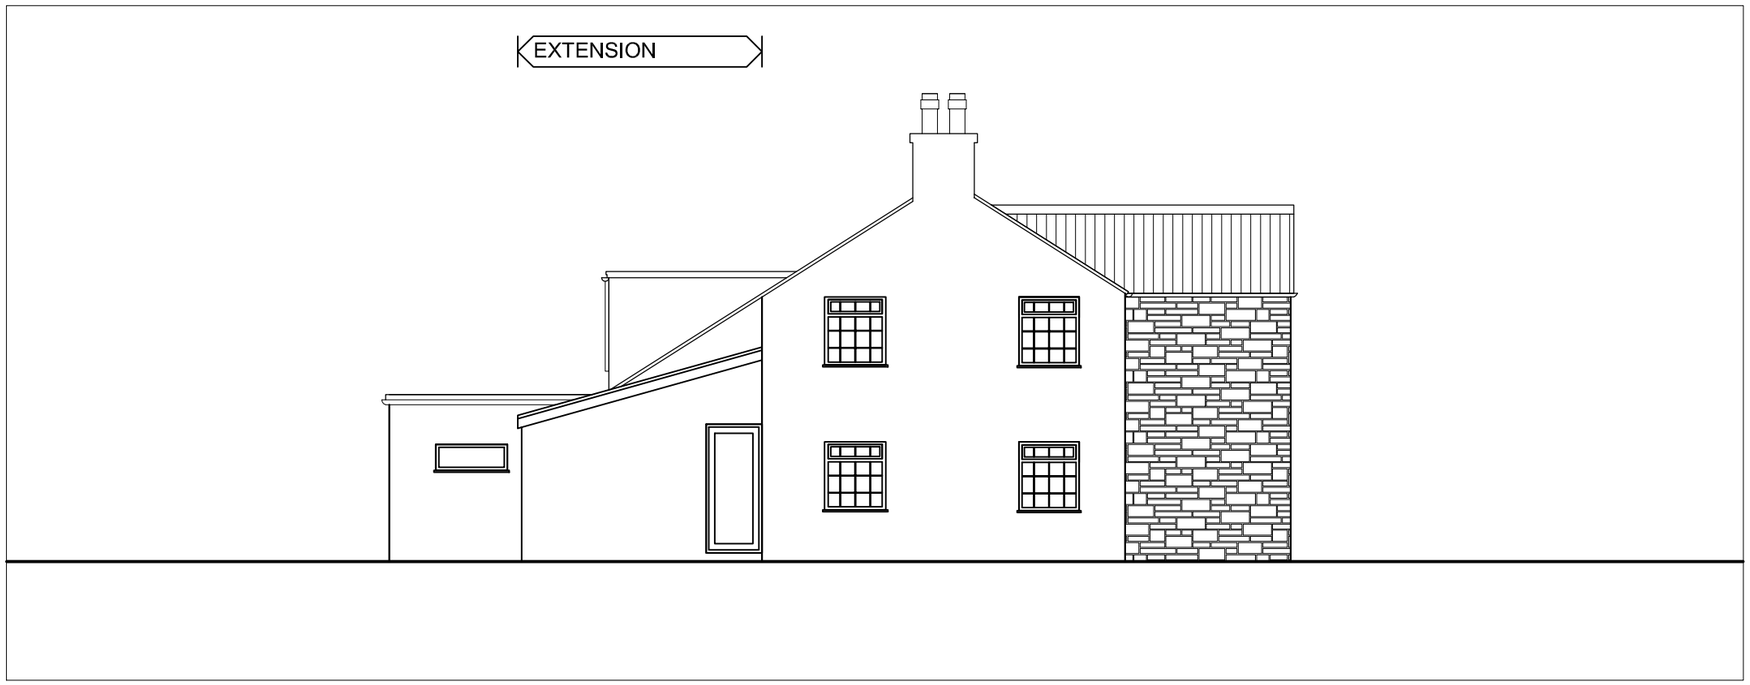

SIDE ELEVATION AS PROPOSED

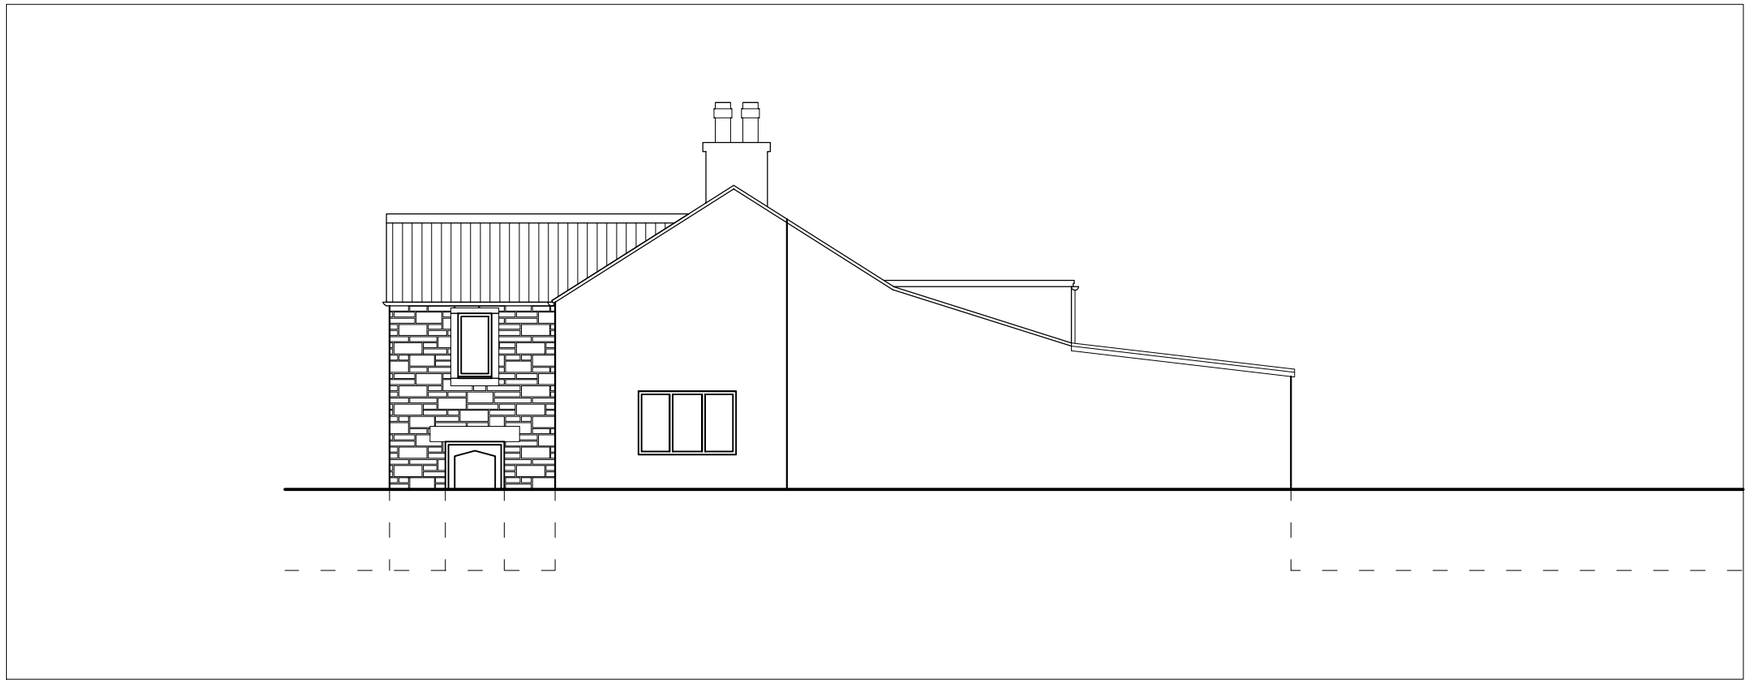

SIDE ELEVATION AS PROPOSED

0 5 10m

NOTES

DRAWINGS ARE TO BE USED FOR OBTAINING PLANNING PERMISSION & BUILDING REGULATIONS APPROVAL ONLY.

ALL MEASUREMENTS TO BE CHECKED ON SITE.

REVISION A : AUGUST 2011

ALTERATIONS FOLLOWING COMMENTS FROM PLANNING DEPARTMENT.

AG ARCHITECTURAL DRAWINGS

21 ST MATTHEWS ROAD
EDGELEY
STOCKPORT
SK3 9EZ

0161 282 2297
enquiries@agdrawings.co.uk

MRS MEGAN DAVIES
Cloughbank Farm
Brook Bottom Road
New Mills, SK22 3AY

PROJECT : GROUND FLOOR EXTENSION & ALTS.

DRAWING : ELEVATION AS PROPOSED

DRAWING NO. : 2011.04.P8

DATE : MARCH 2011

SHEET 8a

SCALE 1:100 @ A3