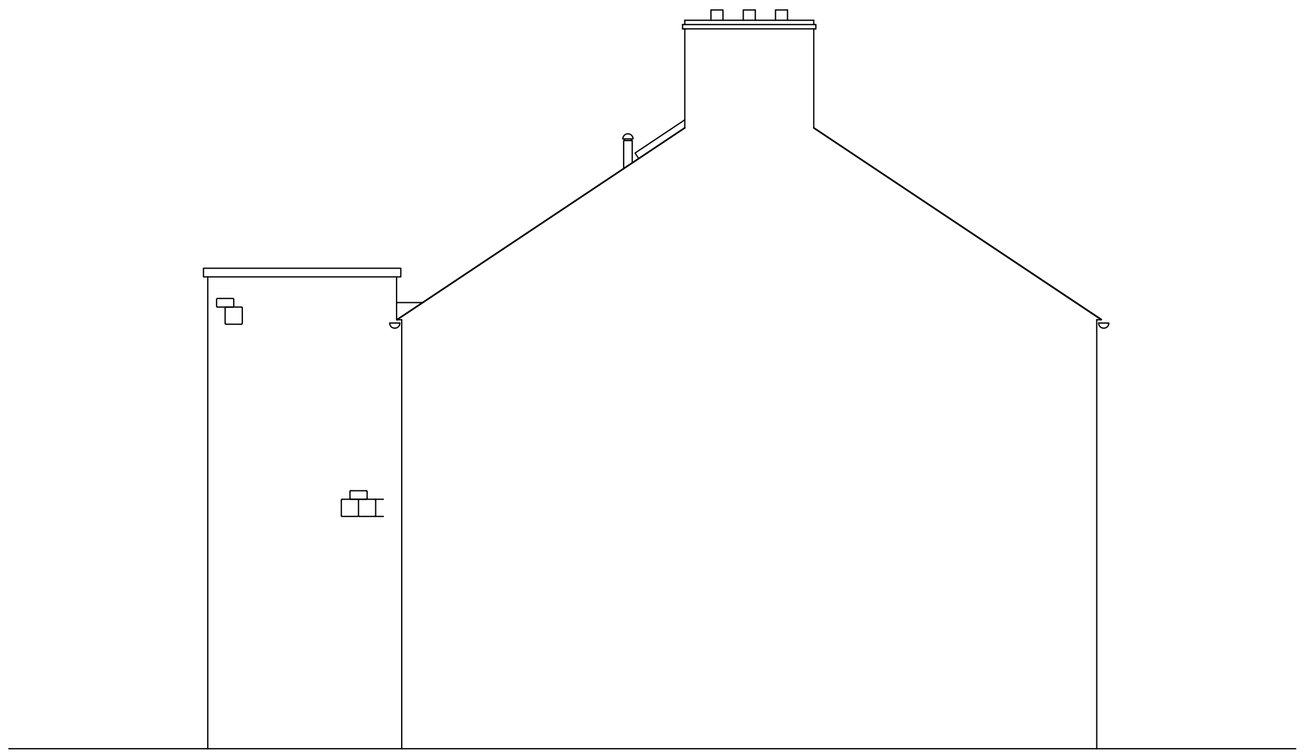

EAST ELEVATION

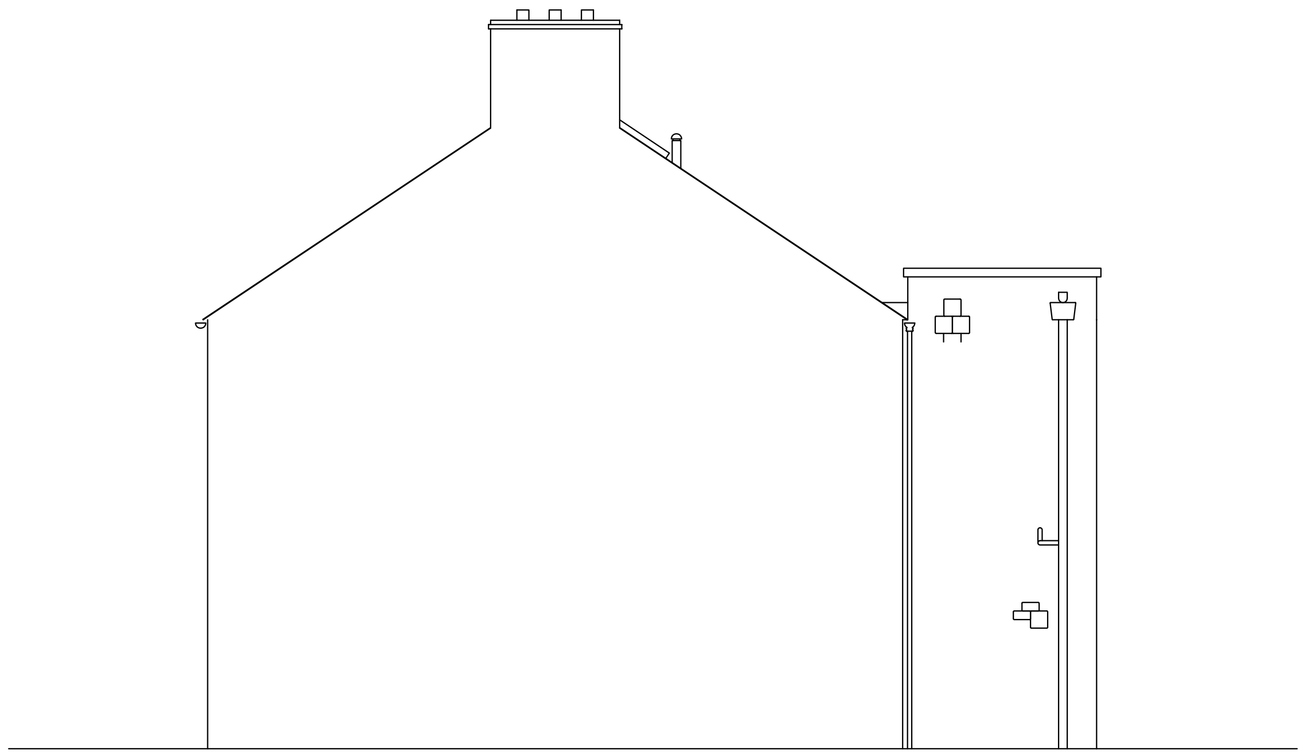

WEST ELEVATION

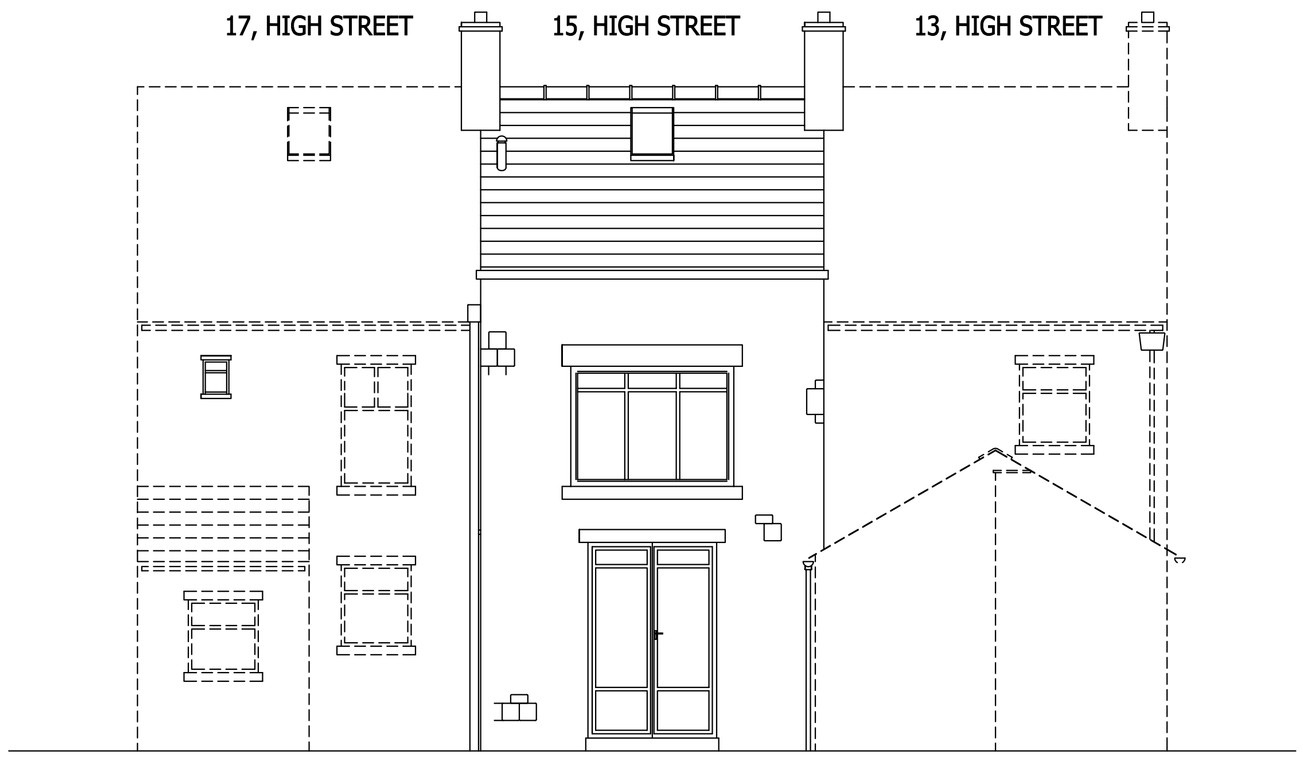

SOUTH ELEVATION

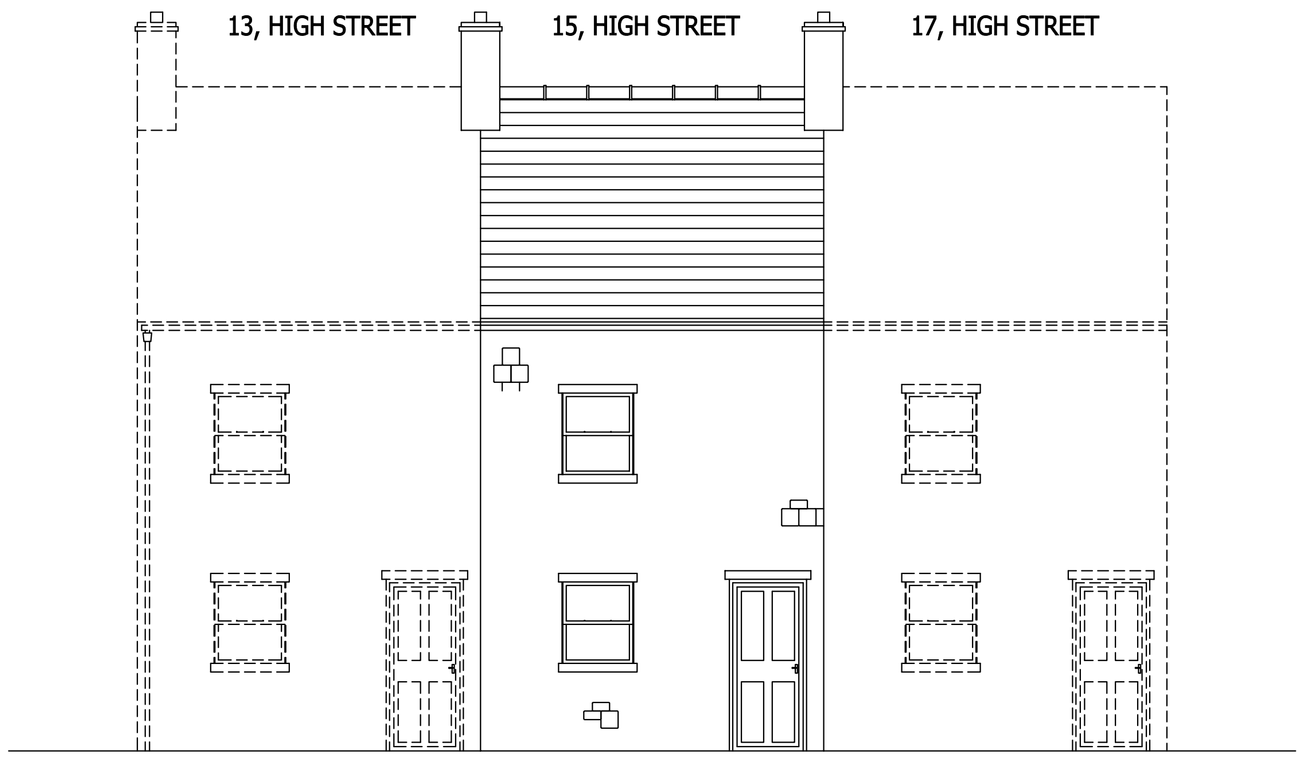

NORTH ELEVATION

15, HIGH STREET, CHAPEL-EN-LE-FRITH
EXISTING ELEVATIONS

SCALE 1:50 | DRAWN: DD.MM.YYYY SIGN 18.07.11 NT | FIRST ANGLE | APPROVED: DD.MM.YYYY SIGN | PAGE OF | CATEGORY:

REF: HPK/2011/0318 | FORMAT A1 | NUMBER DRW-01 | REV A

DRAWN IN SI (METRIC) UNITS. DIMENSION SHOWN IN MILLIMETERS [INCHES]

ALL RIGHTS RESERVED © 2010