PROPOSED ROOF PLAN

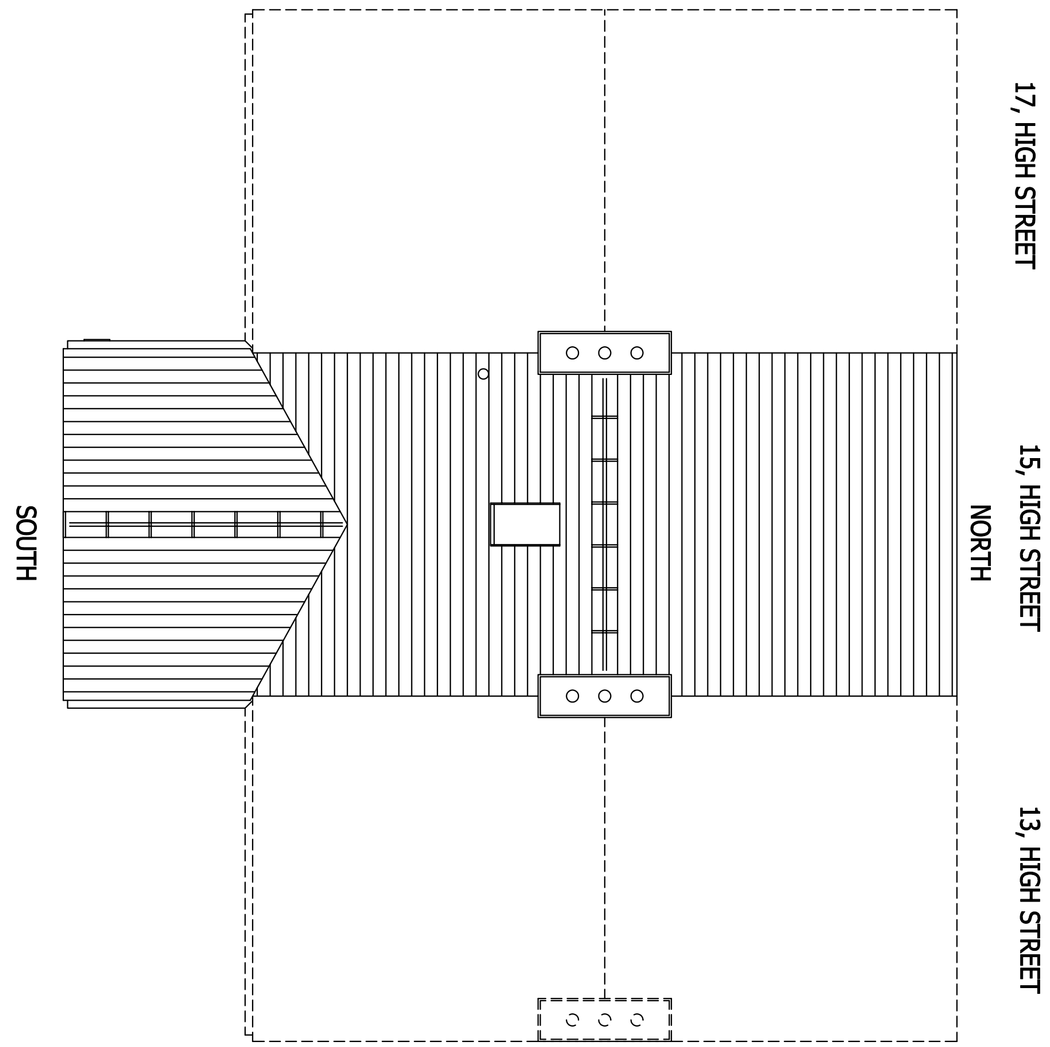

EXISTING ROOF PLAN

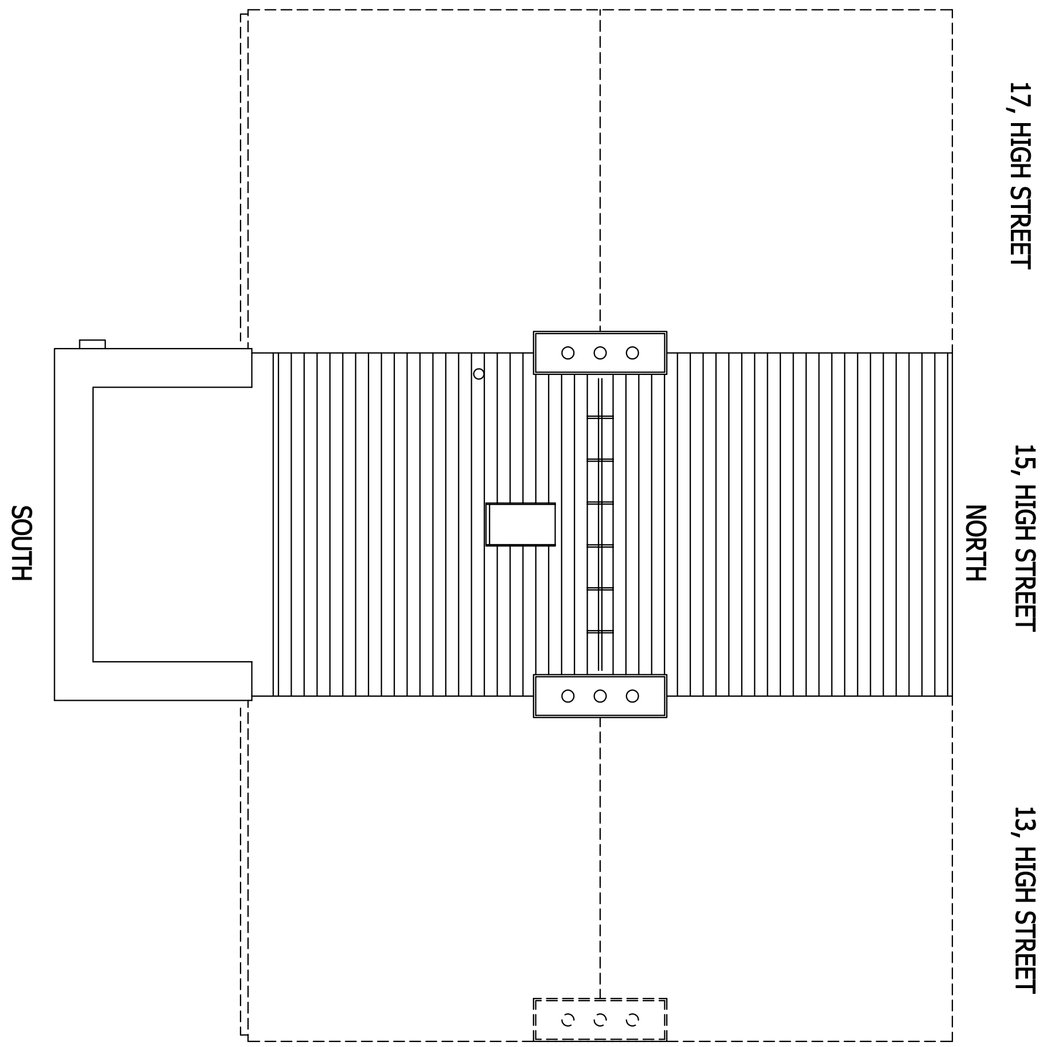

15, HIGH STREET, CHAPEL-EN-LE-FRITH
PROPOSED AND EXISTING ROOF PLAN

SCALE 1:50 | DRAWN: DD.MM.YYYY SIGN 18.07.2011 NT | FIRST ANGLE | APPROVED: DD.MM.YYYY SIGN | PAGE OF | CATEGORY:

REF: HPK/2011/0318 | FORMAT A1 | NUMBER DRW-04 | REV A

DRAWN IN SI (METRIC) UNITS. DIMENSION SHOWN IN MILLIMETERS [INCHES]

ALL RIGHTS RESERVED © 2010