

PROPOSED AND EXISTING ELEVATIONS FACING TOWARDS NUMBER 19 HIGH STREET

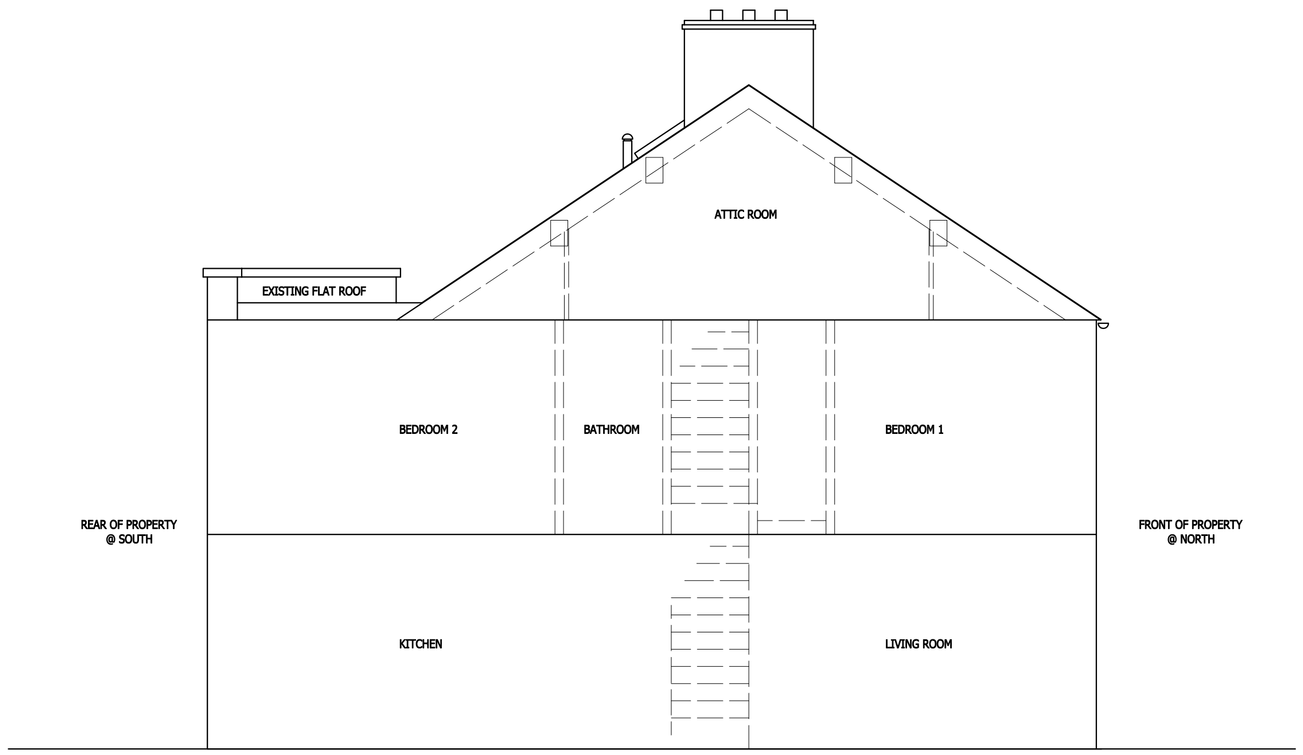


SECTION ON EAST ELEVATION
SHOWING EXISTING FLAT ROOF


PROPOSED AND EXISTING ELEVATIONS FACING TOWARDS NUMBER 13 HIGH STREET

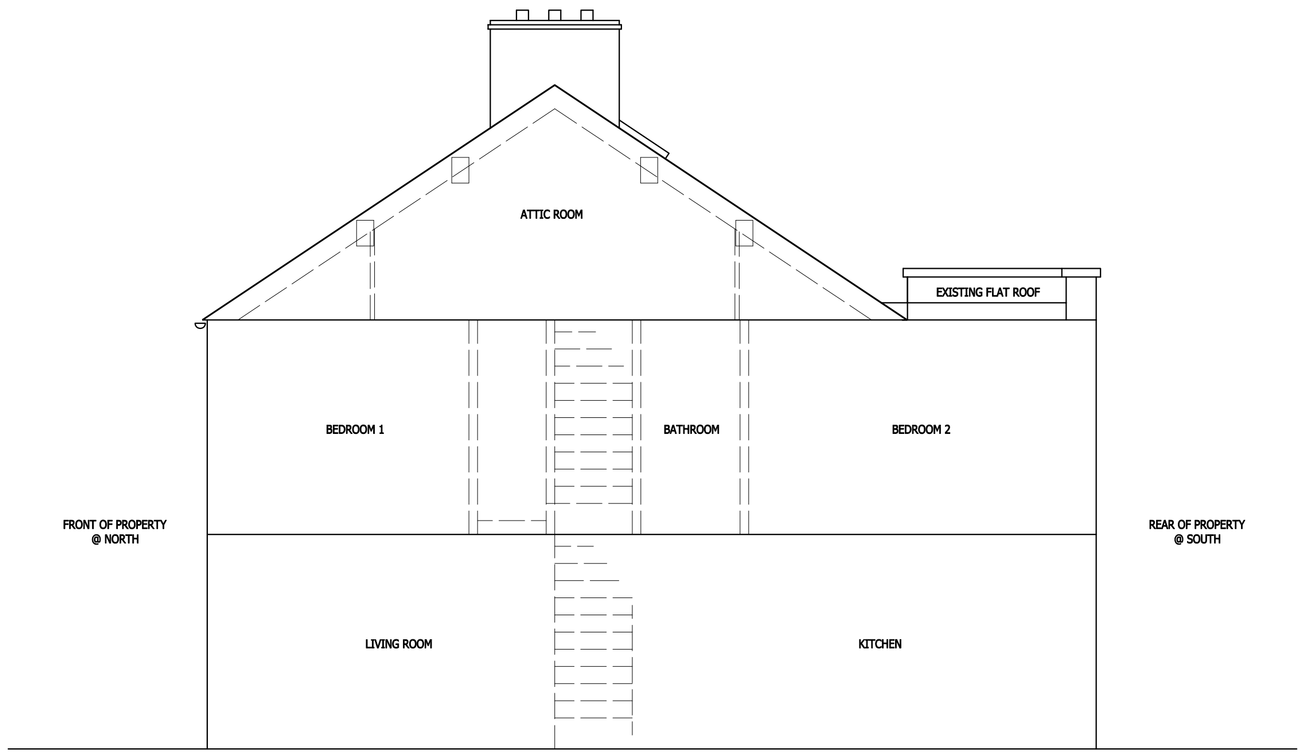

SECTION ON WEST ELEVATION
SHOWING EXISTING FLAT ROOF

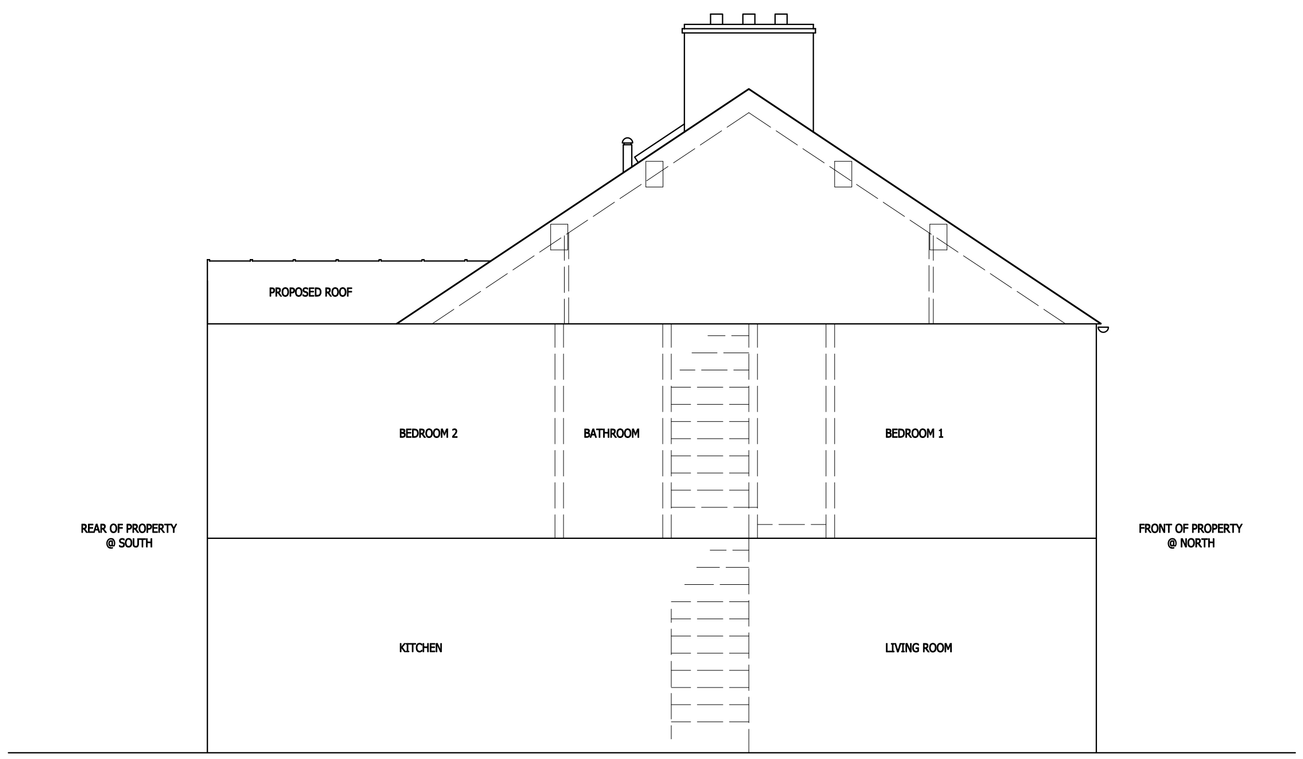

SECTION ON EAST ELEVATION
SHOWING PROPOSED PITCHED ROOF

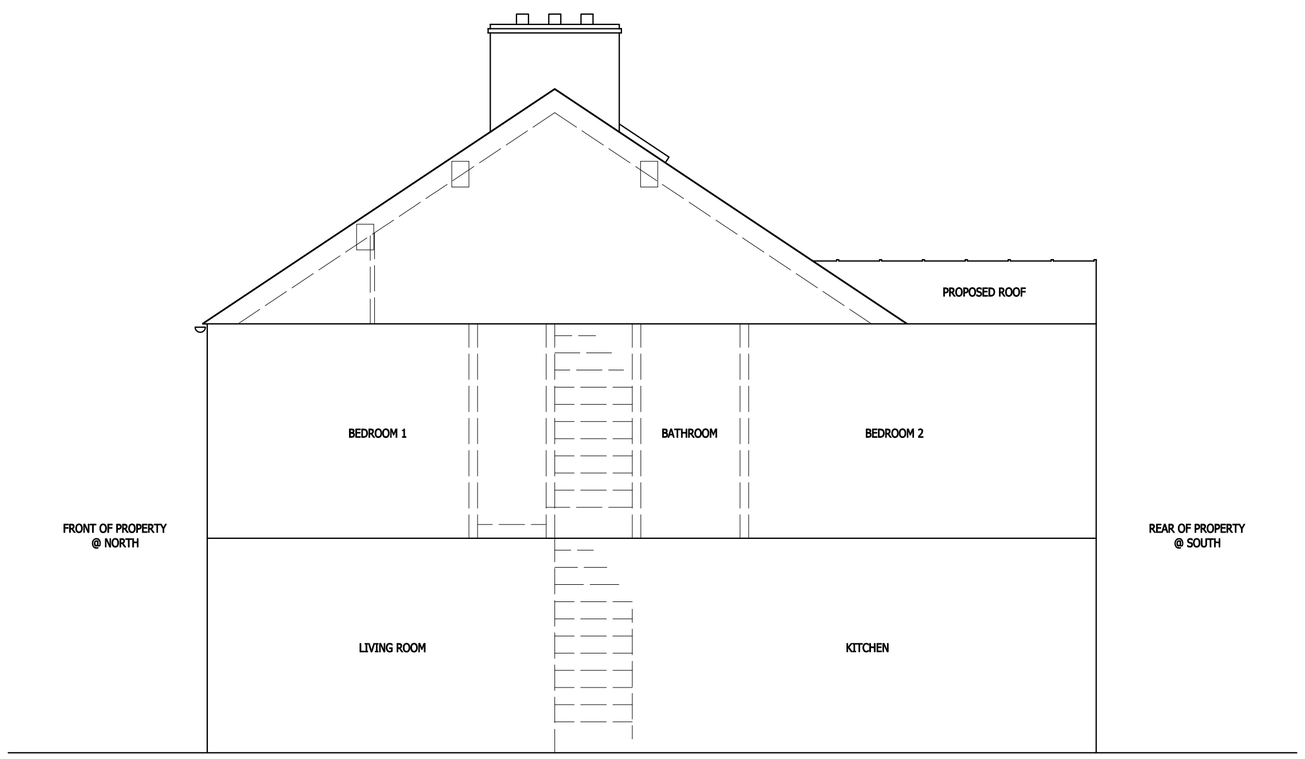

SECTION ON WEST ELEVATION
SHOWING PROPOSED PITCHED ROOF

15, HIGH STREET, CHAPEL-EN-LE-FRITH

PROPOSED AND EXISTING SECTION ELEVATIONS

SCALE 1:50	DRAWN:	DD.MM.YYYY	SIGN
		18.07.11	NT
FIRST ANGLE	APPROVED:	DD.MM.YYYY	SIGN
PAGE OF	CATEGORY:		

REF: HPK/2011/0318	FORMAT	NUMBER	REV
	A1	DRW-03	A

DRAWN IN SI (METRIC) UNITS. DIMENSION SHOWN IN MILLIMETERS [INCHES]

ALL RIGHTS RESERVED © 2010