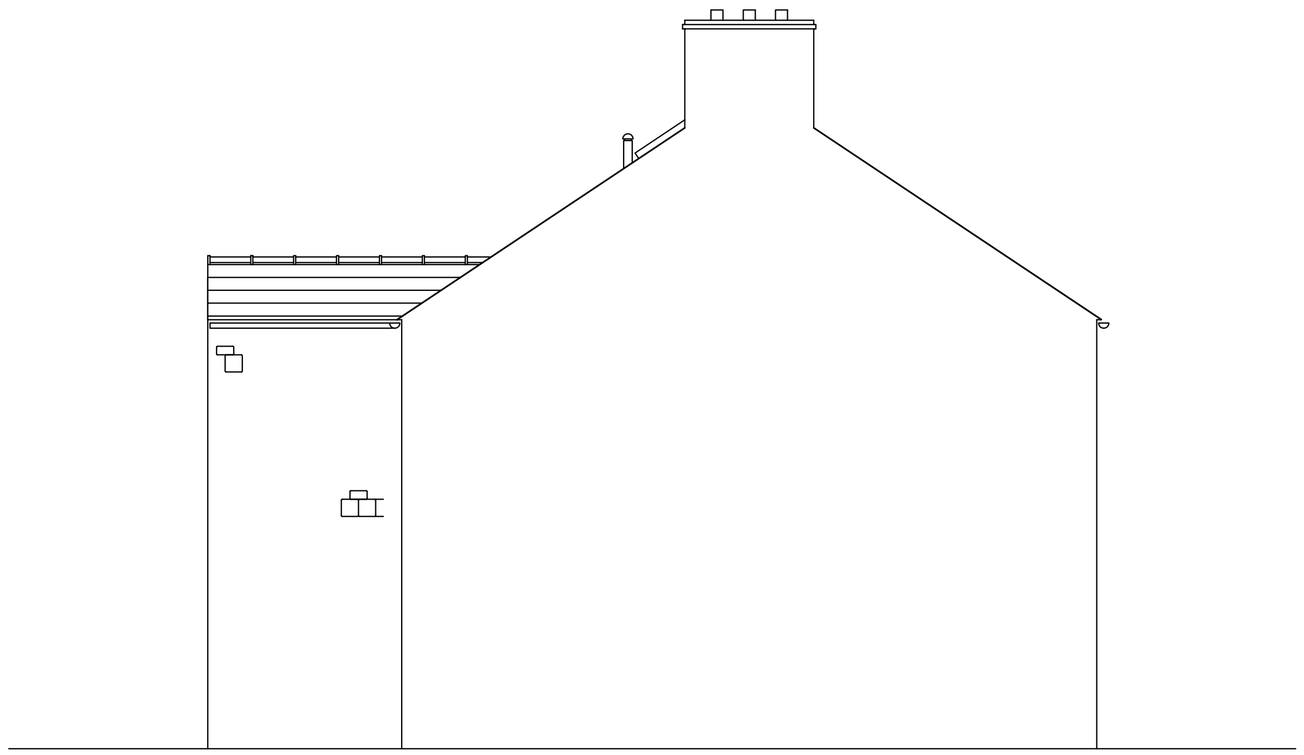

EAST ELEVATION

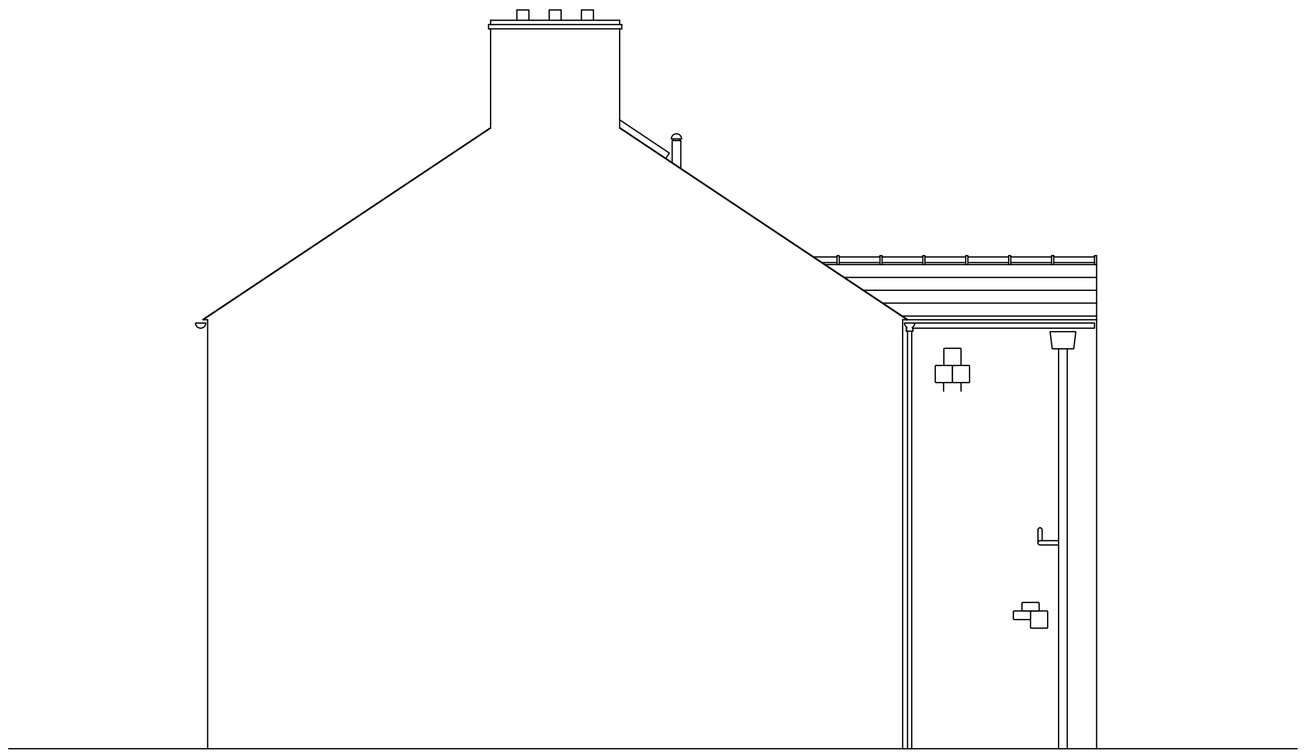

WEST ELEVATION

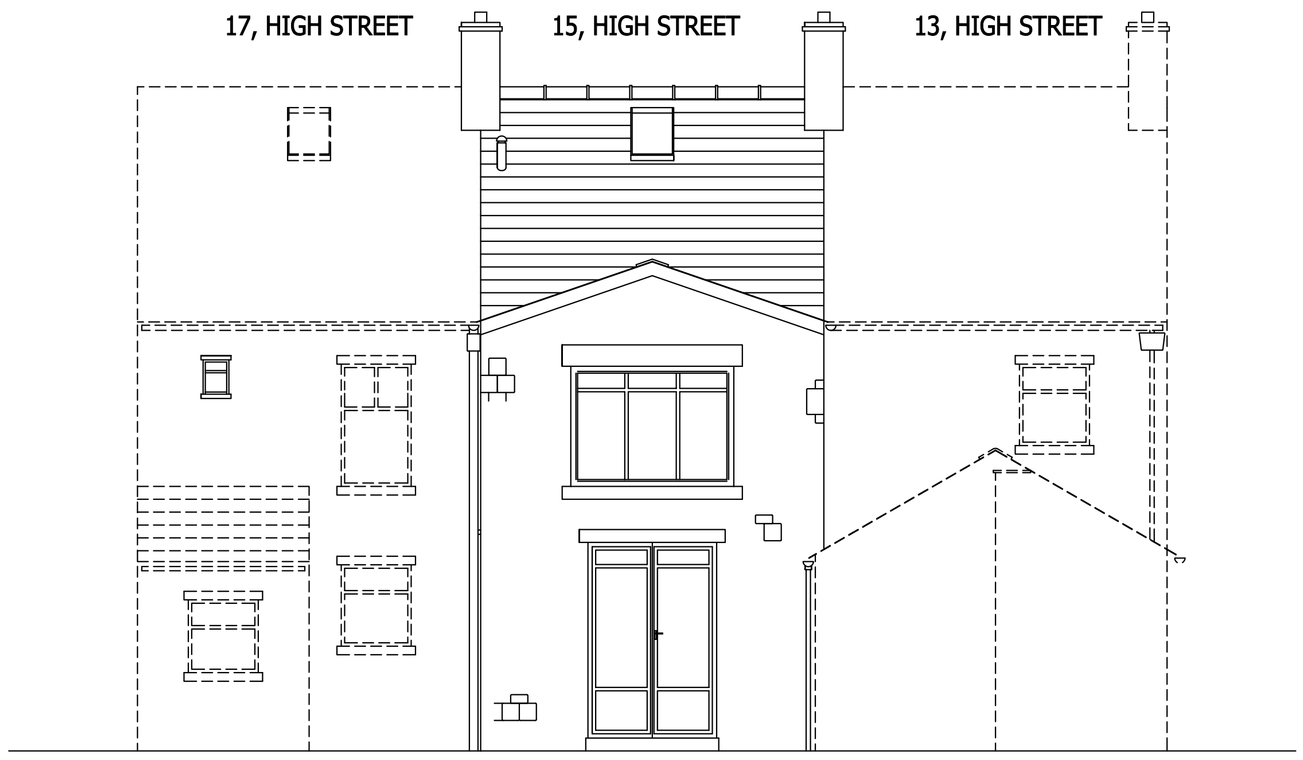

SOUTH ELEVATION

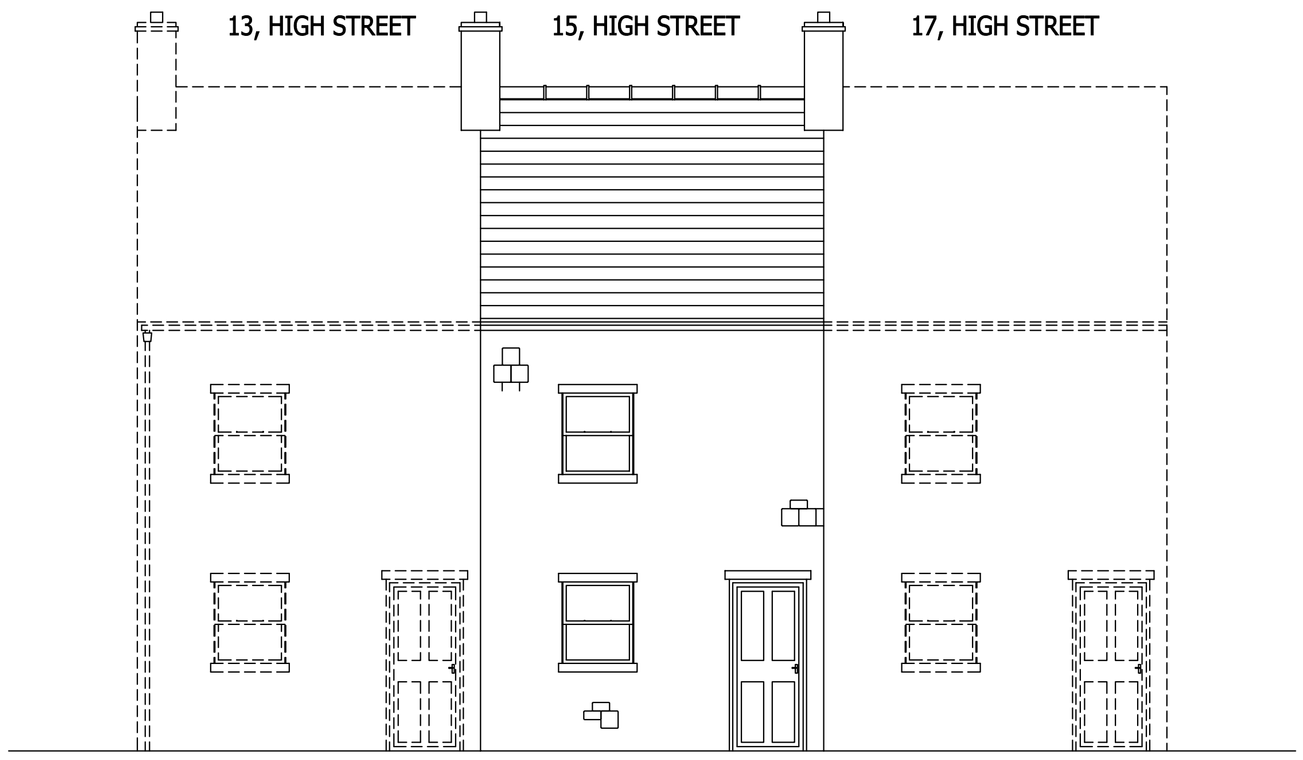

NORTH ELEVATION

15, HIGH STREET, CHAPEL-EN-LE-FRITH
PROPOSED ELEVATIONS

SCALE 1:50	DRAWN:	DD.MM.YYYY	SIGN
		18.07.2011	NT
FIRST ANGLE	APPROVED:	DD.MM.YYYY	SIGN
PAGE OF	CATEGORY:		

REF: HPK/2011/0318

FORMAT A1

NUMBER DRW-02

REV A

DRAWN IN SI (METRIC) UNITS. DIMENSION SHOWN IN MILLIMETERS [INCHES]

ALL RIGHTS RESERVED © 2010