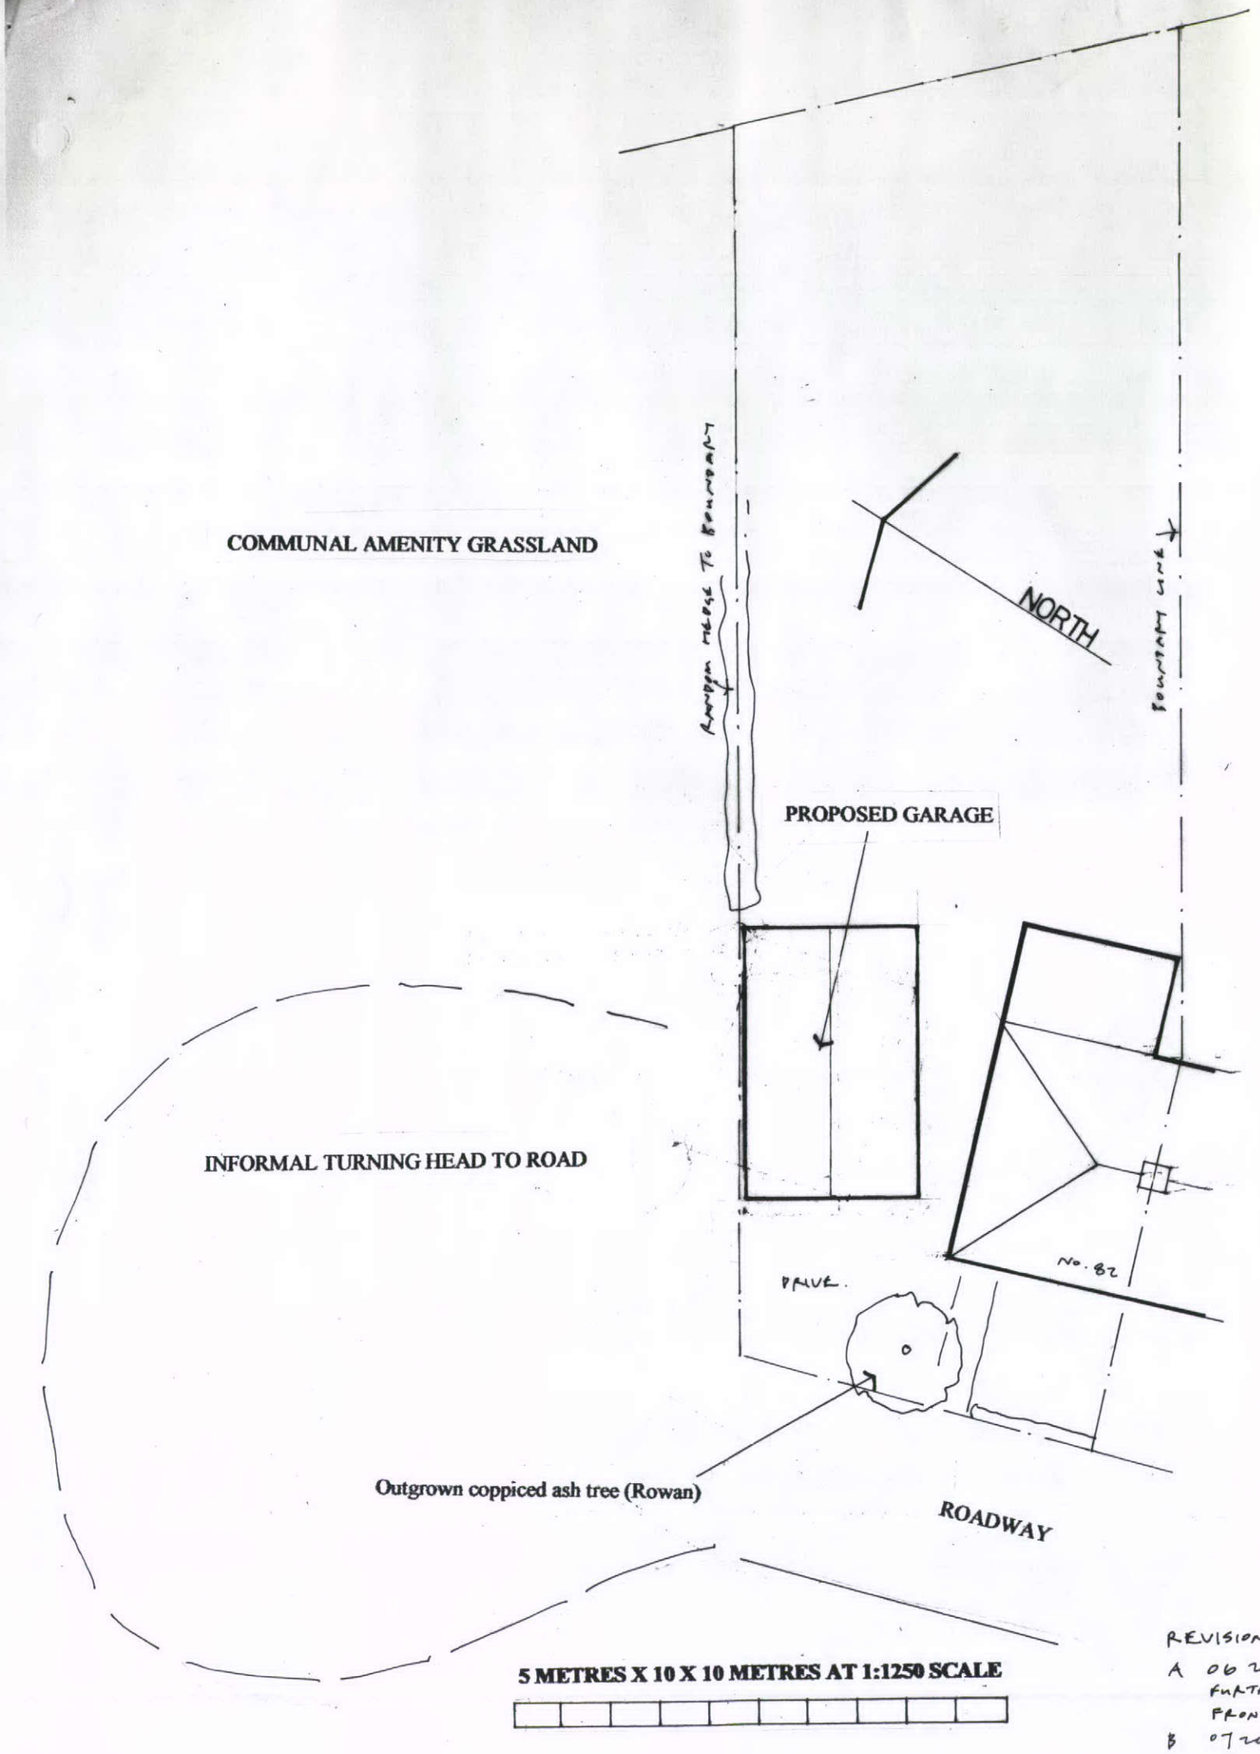

HPK/2011/0398
22 JUL 2011

Ryder Ford
ASSOCIATES
DEVELOPMENT CONSULTANTS
ARCHITECTURE : PLANNING
BUILDING SURVEYING AND CONSERVATION
FARM AND COUNTRYSIDE
PARKSIDE PARK ROAD LEEK
STAFFORDSHIRE ST13 8JT 01538 398290

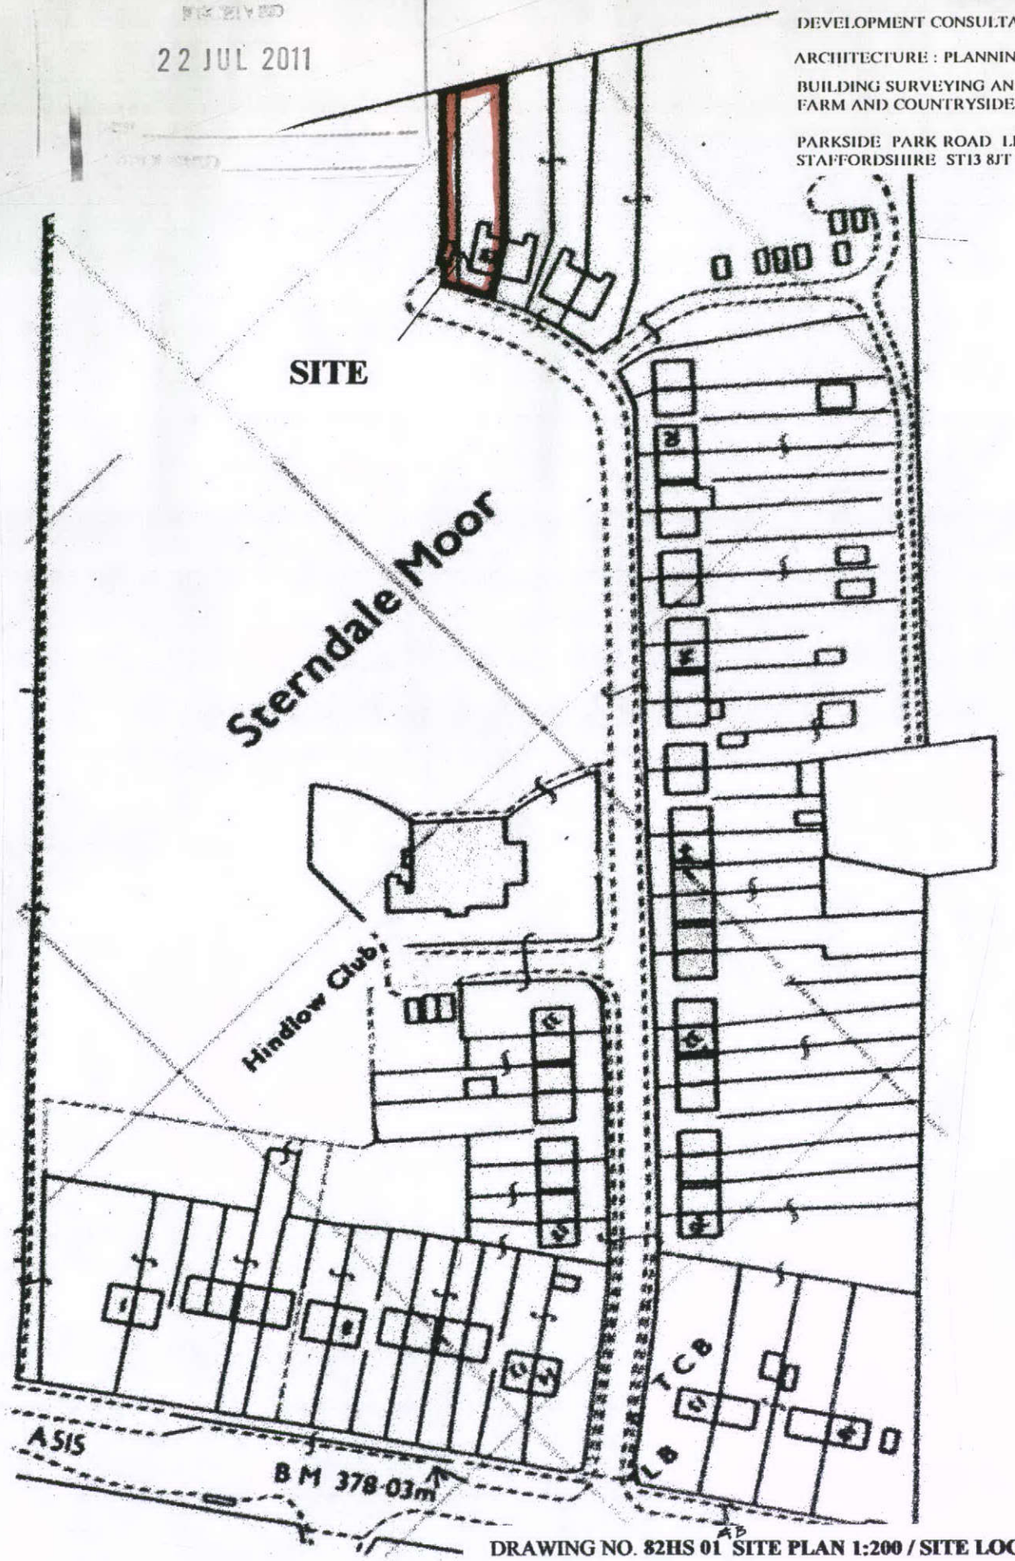

REVISIONS
A 06 2010 GARAGE SITED FURTHER INTO PLOT FROM FRONTAGE
B 07 2011 MINOR AMENDMENT

DRAWING NO. 82HS 01 SITE PLAN 1:200 / SITE LOCATION 1:1250 AT A3

PROPOSED GARAGE (REPLACEMENT) AND OUTSIDE STORE AT
82 HINDLOW COTTAGES STERNDALE MOOR BUXTON SK17 9QB

04 2010