HPK/2011/0398

Ryder Ford ASSOCIATES

DEVELOPMENT CONSULTANTS

ARCHITECTURE : PLANNING

BUILDING SURVEYING AND CONSERVATION
FARM AND COUNTRYSIDE

PARKSIDE PARK ROAD LEEK
STAFFORDSHIRE ST13 8JT 01538 398290

CONSTRUCTION NOTES

WALLS:	rendered masonry (as existing house)
ROOF:	plain clay tiles (as existing house)
RAINWATER GOODS	black half round

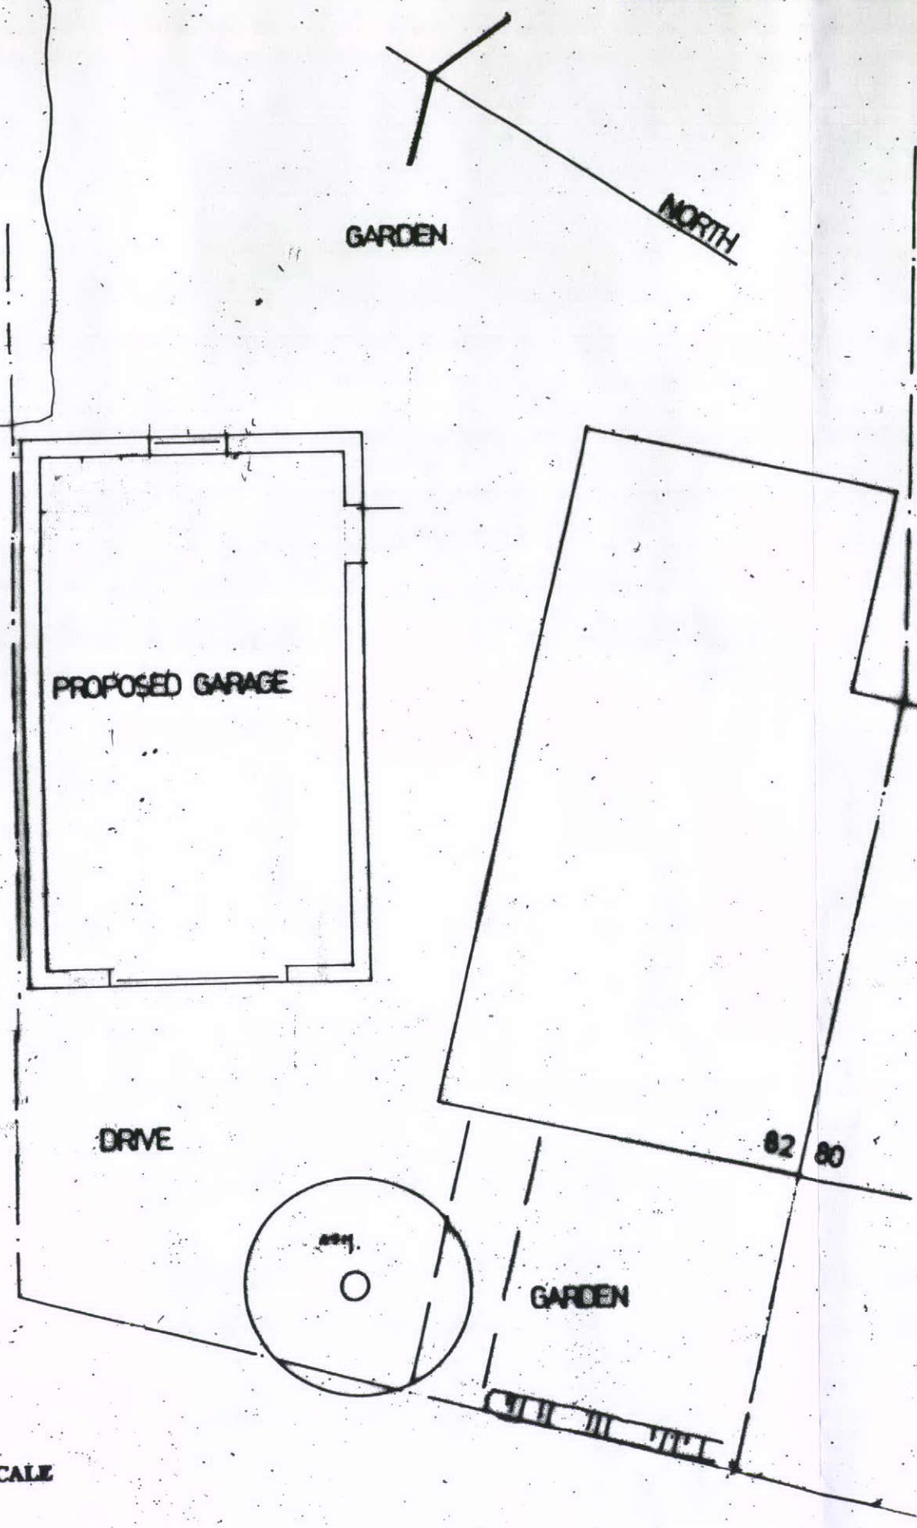

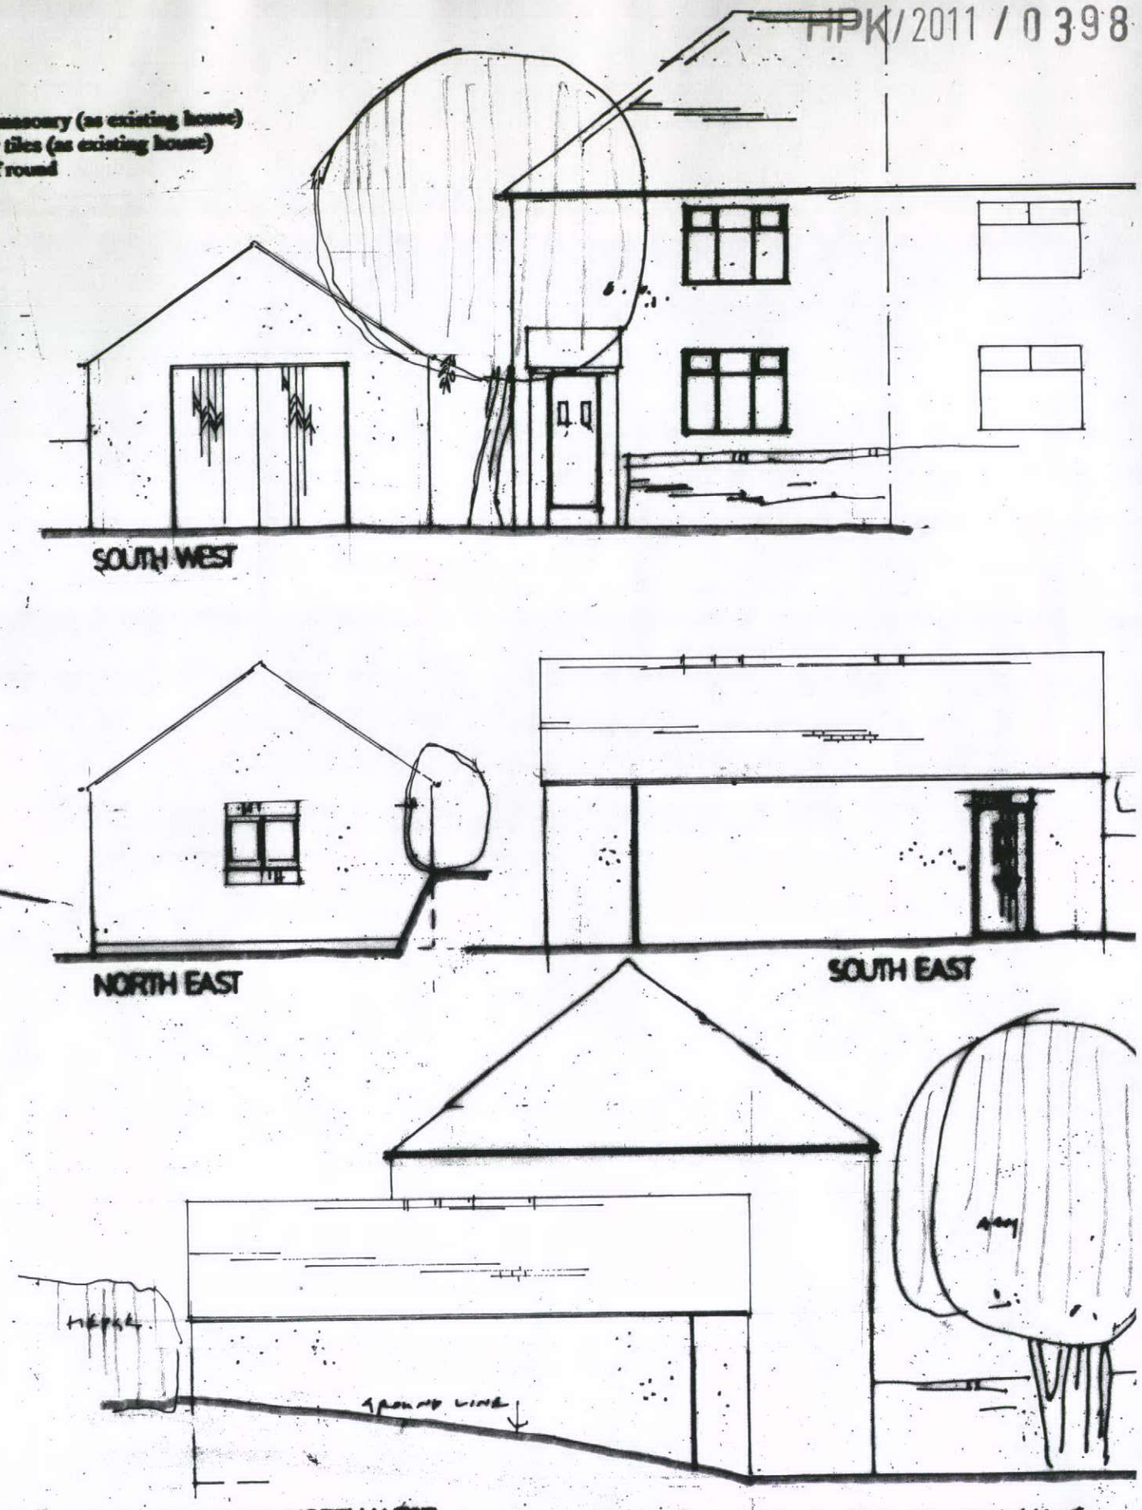

REVISIONS A 06 2010 GARAGE REDUCED IN HEIGHT AND WIDTH
B 06 2010 DOOR CENTRED / GARAGE SITED FURTHER FROM FRONTAGE.
C 07 2011 REDRAWN

22 JUL 2011

DRAWING NO. 82HS 02 FLOOR AND ELEVATIONS PLAN 1:100

PROPOSED GARAGE (REPLACEMENT) AND OUTSIDE STORE AT 82 HINDLOW COTTAGES STERNDALE MOOR BUXTON SK17 9QB

1 METRE X 5 METRES AT 1:100 SCALE