

Contractors to check all dimensions before commencing work
Any discrepancies to be reported to the designer immediately
Do not scale.
Drawing contents are protected by copyright and should not be used or copied without the written permission of Nicholson Contracts Ltd




Proposed Front Elevation

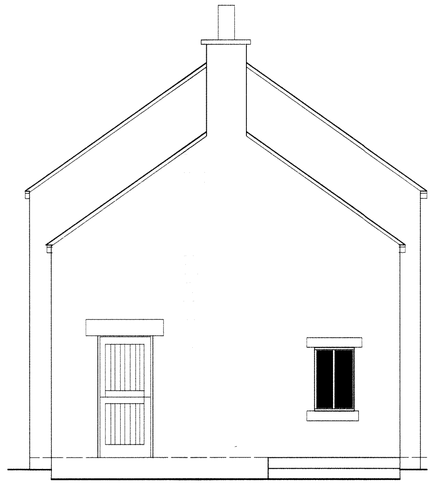


Proposed End Elevation

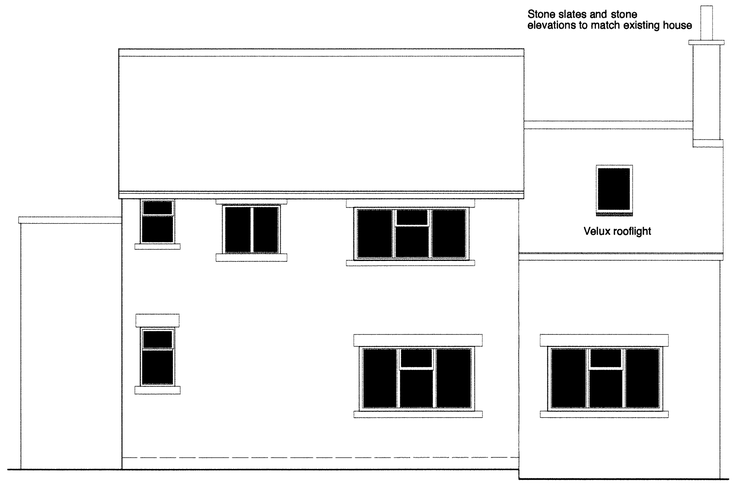


Proposed Rear Elevation

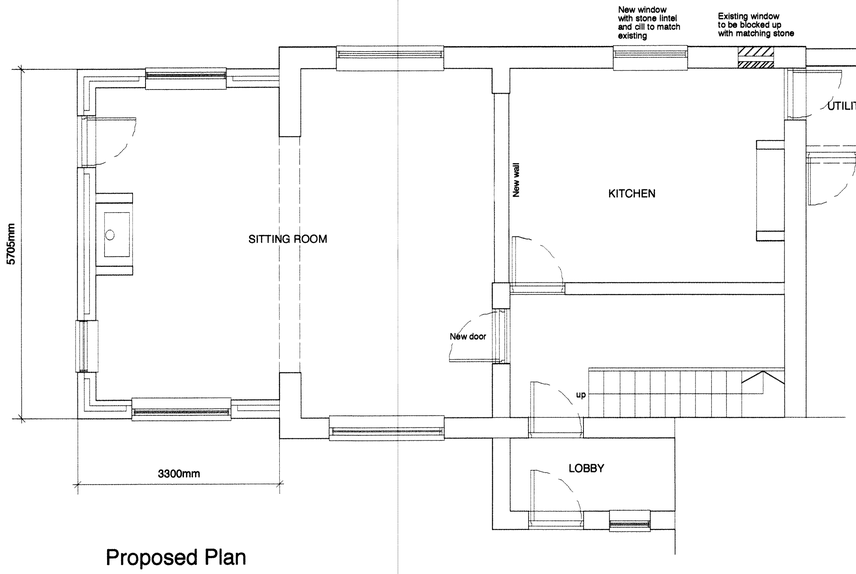

Proposed Plan

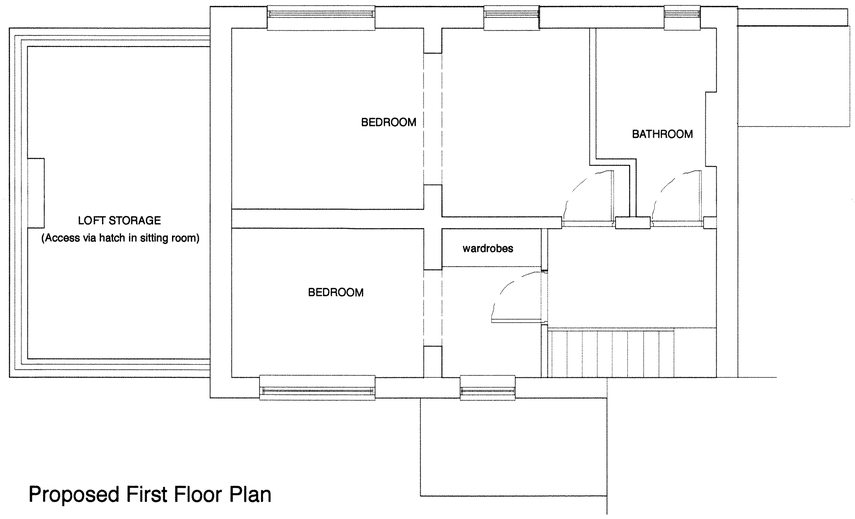

Proposed First Floor Plan

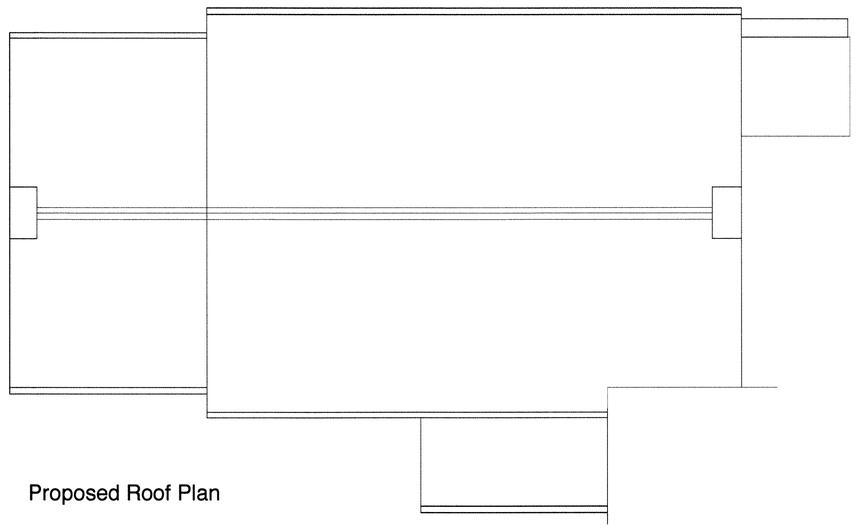

Proposed Roof Plan

Ian Nicholson
Chartered Designer

PO Box 20 Hadfield
Glossop Derbyshire
SK13 1WW

Tel: 01457 868008
Fax: 01457 855151
e: ian@nicholsoncontracts.com

Client
Pete Dyer Esq
7 Padfield Main Road
Brosscroft

Project
Proposed extension

Drawing Title
Proposed Plans and Elevations

Project No. 1103

Drawing No. 1103/A1/2.002

Date June 2011

Scale 1:50

Nicholson Contracts Ltd. Reg. Number 0468691