Basement

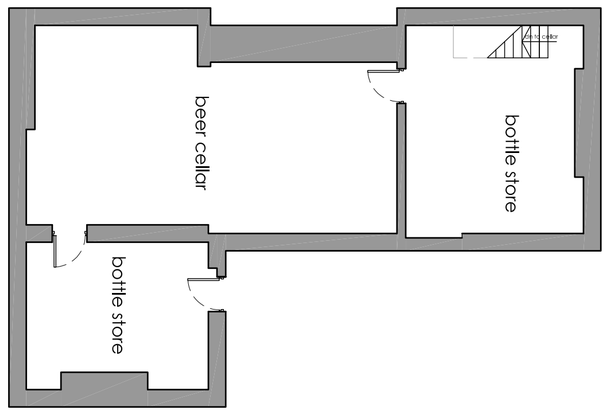

Ground Floor

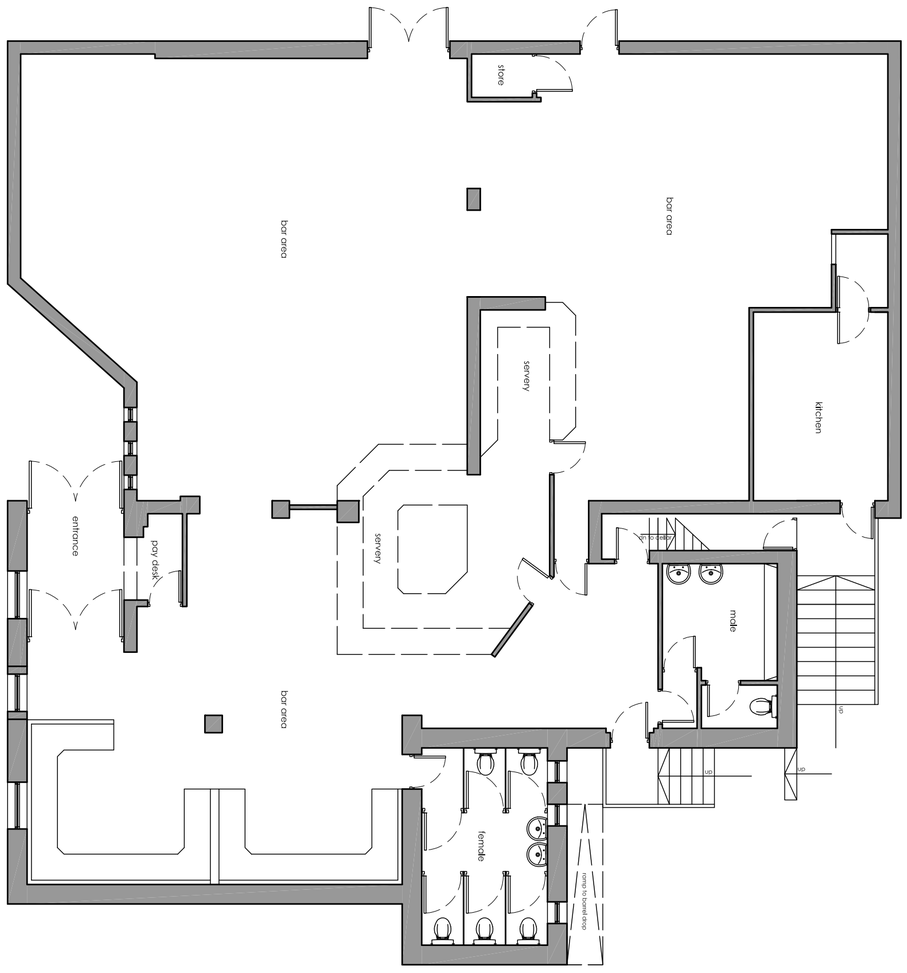

First Floor

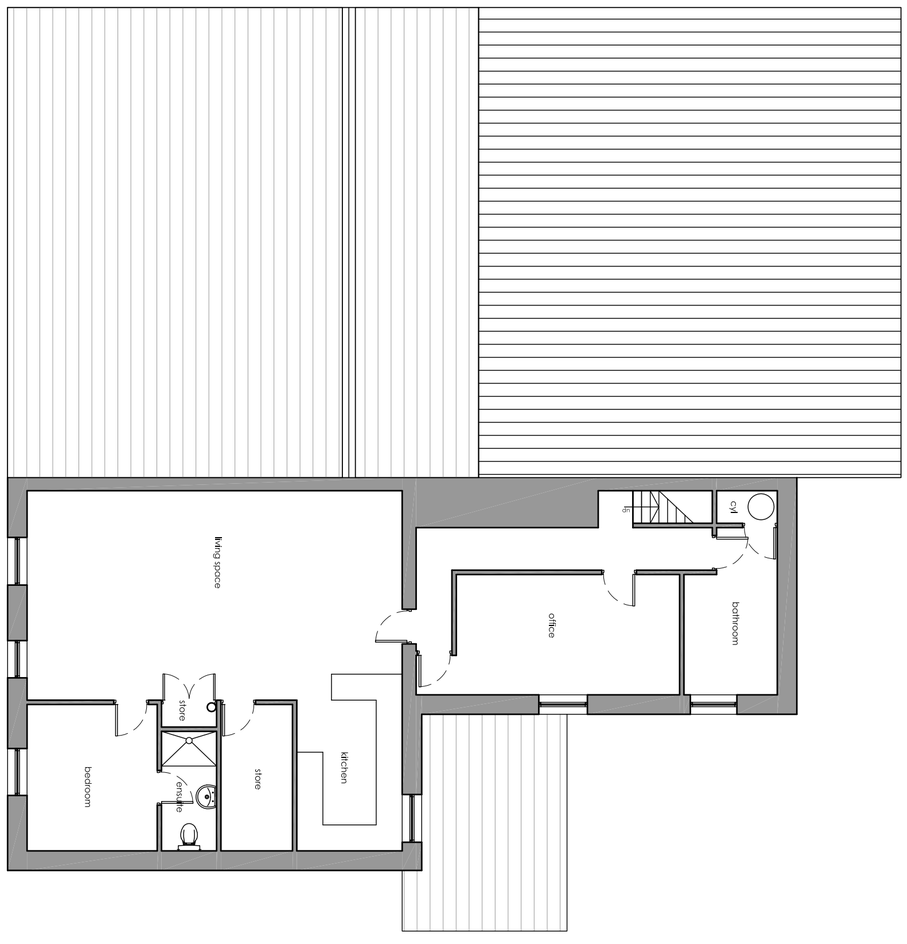

Rear

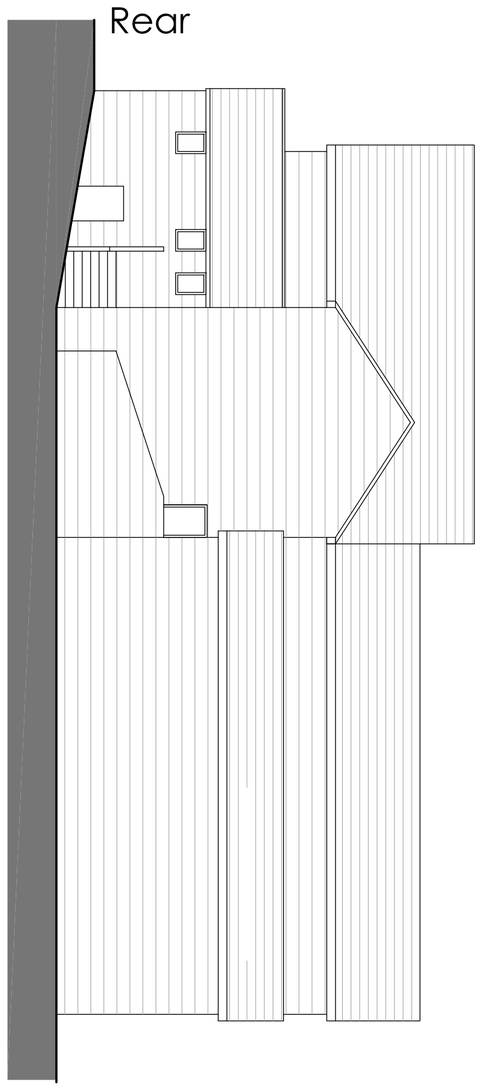

Front

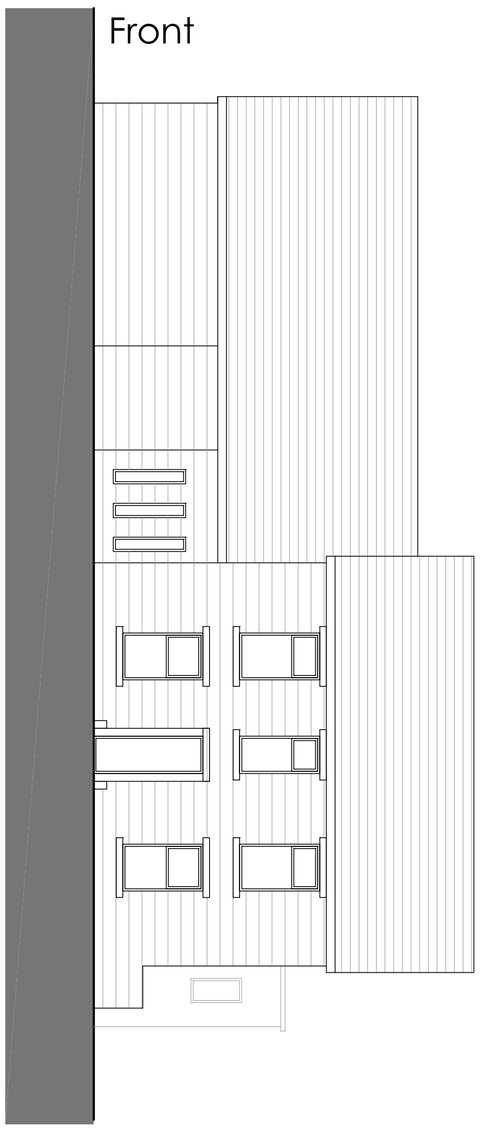

Gable

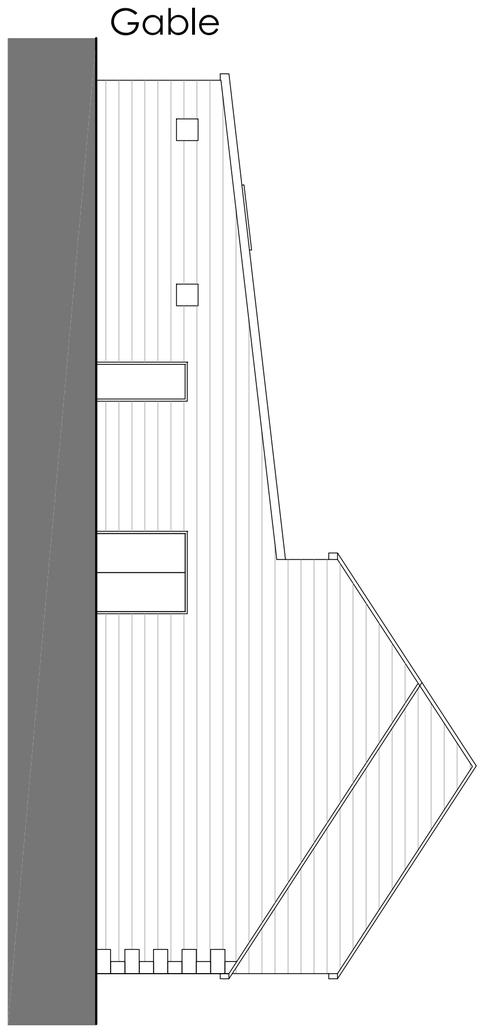

Gable

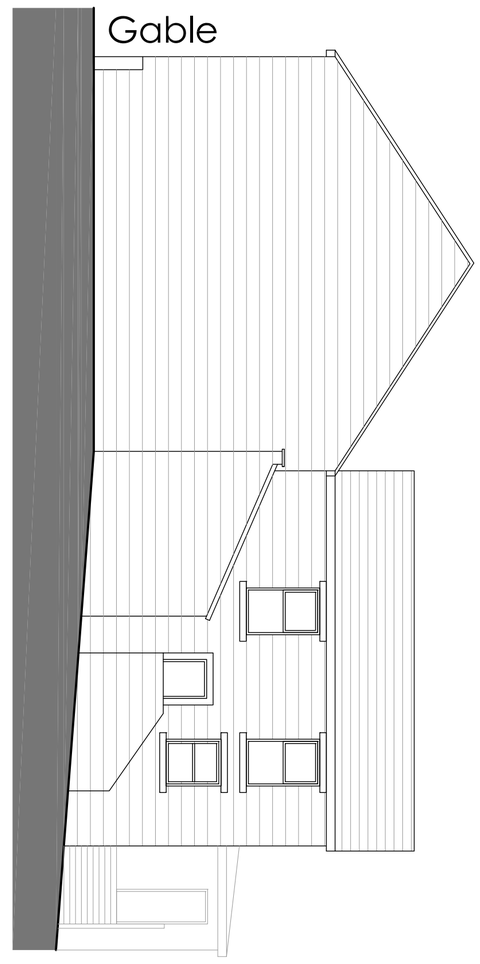

Notes

Jennings Design Associates take no responsibility for any dimensions obtained by scaling from this drawing. If no dimension is shown the recipient must ascertain the dimension specifically from the Architect or by site measurement. Supplying this drawing in digital form is solely for convenience and no reliance may be placed on digital data. All data must be checked against hard copy. Dimensions must be checked on site. Any discrepancies must be reported to the Architect immediately. This drawing is copyright of Jennings Design Associates

Rev	Description	Date	By

Jennings Design Associates

Architects

Architects Designers Project Managers

The Warehouse, Saxon Street, Denton, Manchester M34 3DS

T: 0161 336 5011 F: 0161 320 0512 E: jda@jda-architects.com

Antonio Napolitano

O 'Solo' Mio Restaurant
13 Bernards Street, Glossop

SITE SURVEY

EXISTING PLANS & ELEVATIONS

Drawing Number	Rev	Scale:	@	Date:
656-01	-	1:100	A1	may 2011
		Drawn by: mc		Checked by: bj

Pr	Preliminary	C	Contract
F	Feasability	Cn	Construction
P	Planning	As	As Built
T	Tender	Other	survey

0 1m 2m

Scale 1:100

Z:\656 - Blues Club Glossop Harry Thompson\Drawings\survey\656 - 002 - Restaurant.dwg