HPK/2011/0408

John F. Lomas. M.R.I.C.S., M.B.Eng
Rothbury
Chapel Road
Hayfield
High Peak SK22 2JF
Tel. 01663 745186

drg no 11·7/3

27 JUL 2011

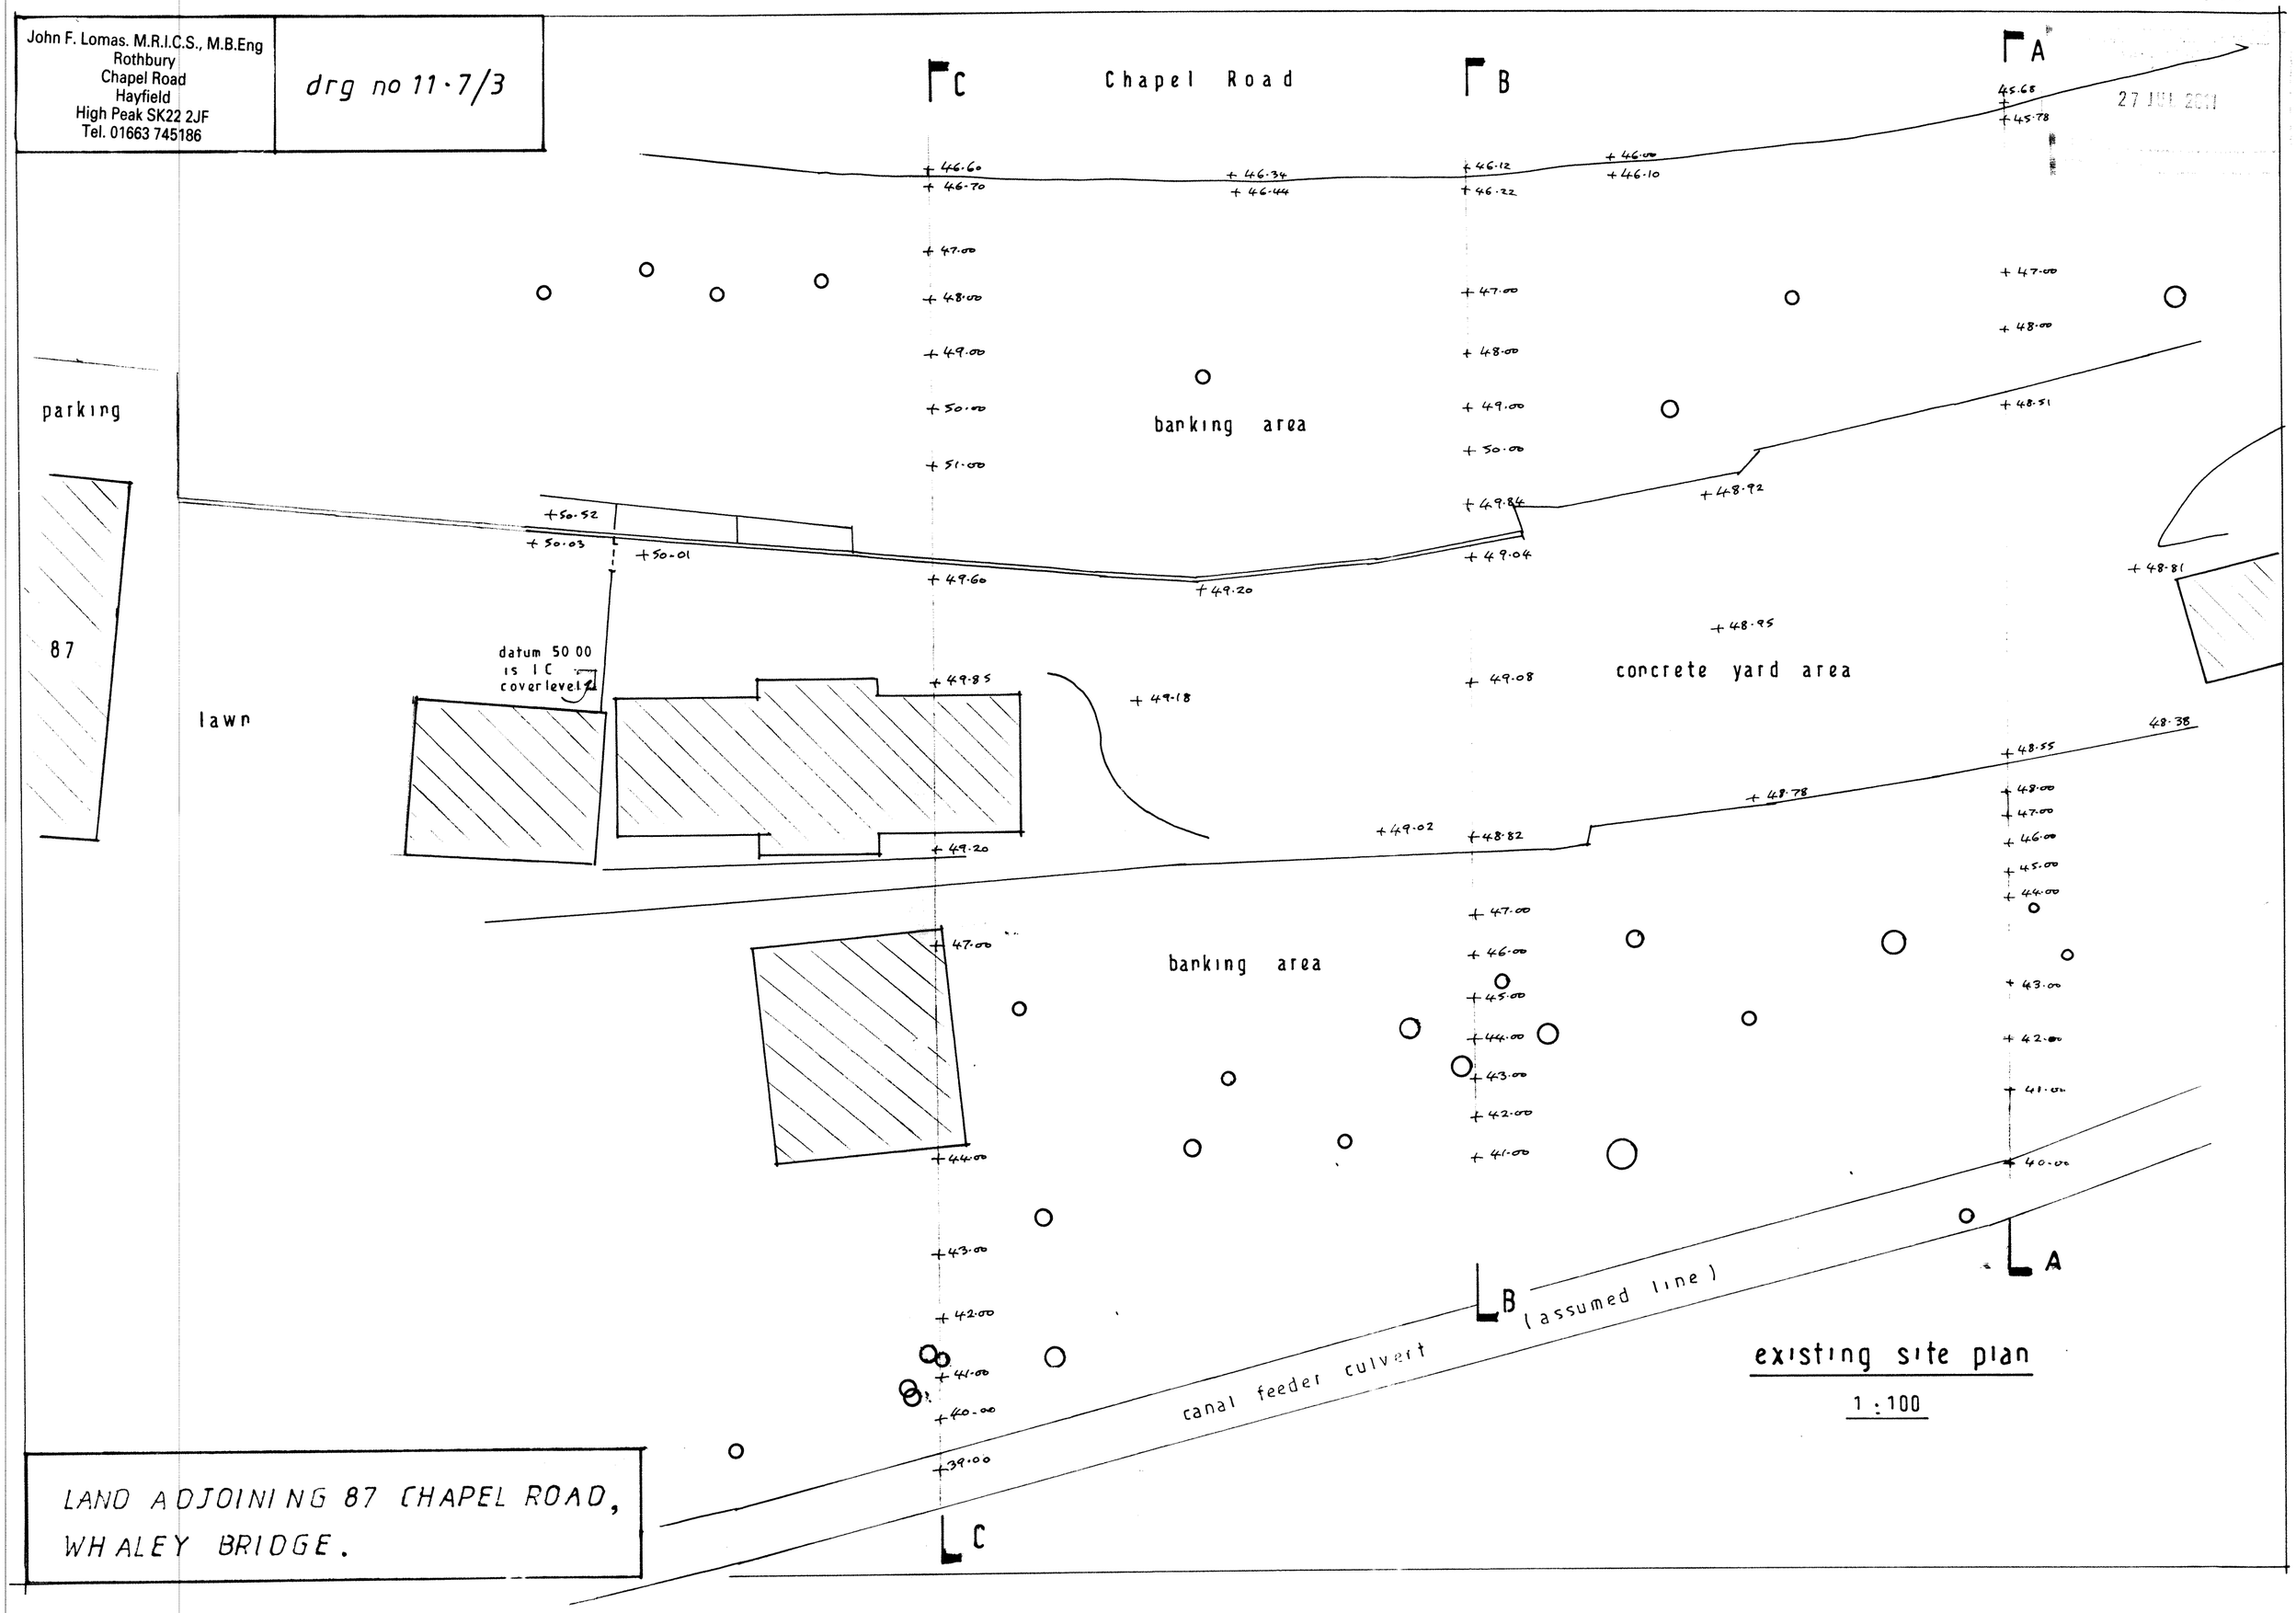


LAND ADJOINING 87 CHAPEL ROAD,
WHALEY BRIDGE.