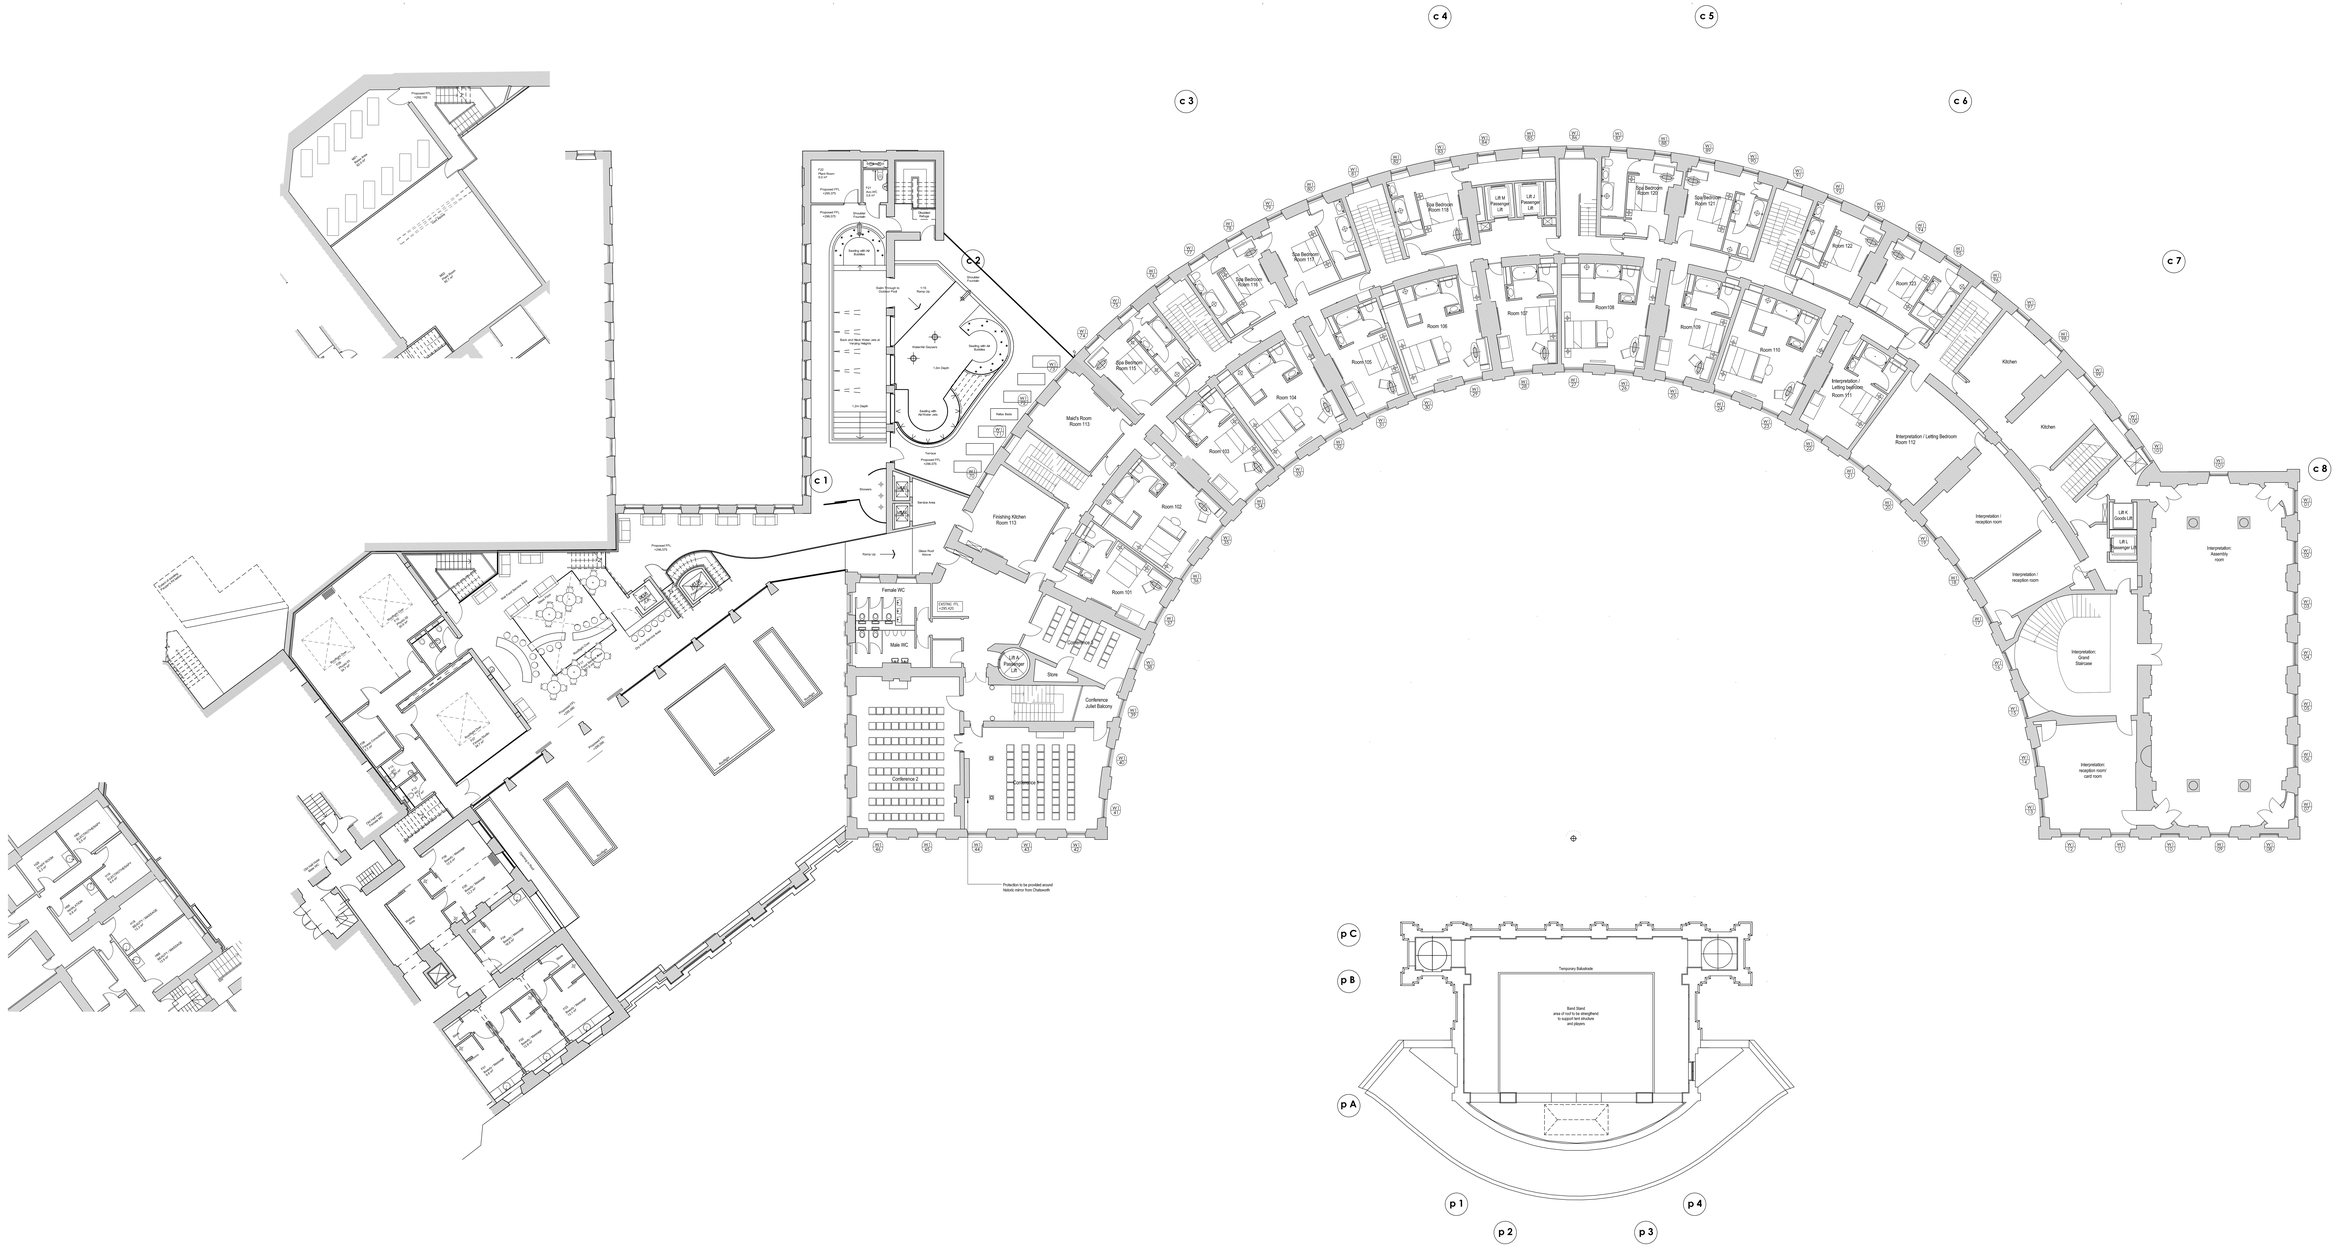

Responsibility is not accepted for errors made by others in scaling from this drawing. All construction information should be taken from figured dimensions only.

0mm 50mm 100mm

A0 + Original Sheet Size

11.08.11	O	RG	Position of lifts amended
10.08.11	N	RG	Amended as per Derrubius comments
08.06.11	M	RG	Amended as per Derrubius comments Service risers added
24.05.11	L	RG	Lifts amended Old Hall Hotel Bathrooms amended
09.05.11	K	RG	Amended as per Derrubius comments
05.05.11	J	RG	Old Hall Hotel Floor amended
28.04.11	I	RG	Lifts amended General amendments as per Derrubius comments
20.04.11	H	RG	General amendments Lifts amended Location of toilets and Conference room amended
06.04.11	G	SAC	General amendments
29.03.11	F	SAC	Conference room surrounding doors omitted to West Wing Corridor door omitted adjacent to Lift A Textiles room moved to Mezzanine floor from Basement
21.03.11	E	RG	Old Hall Hotel First Floor added
16.03.11	D	SAC	General amendments
08.03.11	C	SAC	General amendments, Position of Dumb Waiter amended
25.02.11	B	RG	General amendments
20.02.11	A	SAC	General amendments

date	by	apprv	chk	note

Stride Treglown

EK ARCHITECTS

Architecture Town Planning Interior Design Building Surveying Landscape Design Graphic Design

Commercial Wharf, 6 Commercial Street, Manchester M15 4PZ
T 0161 832 9460 F 0161 839 0424 www.ekarchitects.com.co.uk

PROJECT
BUXTON CRESCENT
Buxton
Derbyshire
SK17 6

DRAWING TITLE
THE OLD HALL & THE CRESCENT
1st FLOOR
DESIGN DRAWINGS

STATUS
PRELIMINARY

DATE	SCALE	DRAWN BY	CHECKED BY
11.02.2011	1 : 100	SAC	--

DRAWING NUMBER
45177 AL(21)_206

REVISION NO
O