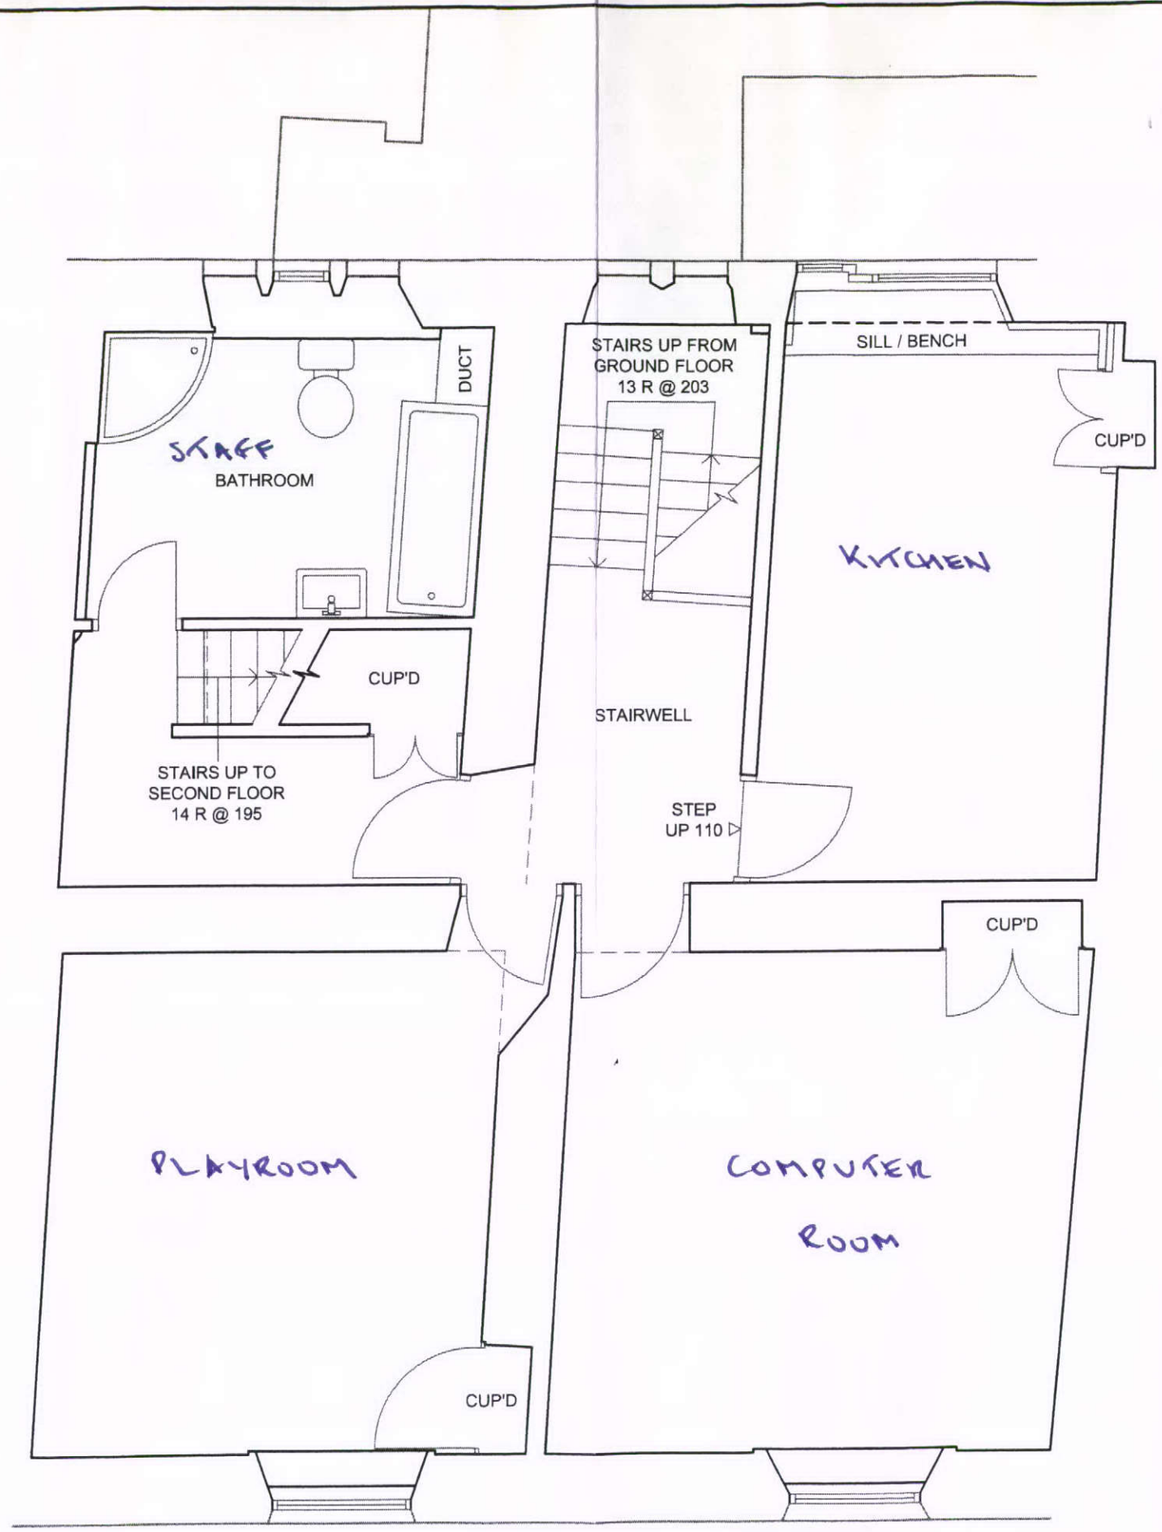

FIRST FLOOR PLAN

N 2011 / 0412

25 Market Place
1st floor
Proposed 1:50

DWG 10

Level Data
Spot Levels + 99.75

Trees
Trees Are Drawn To Scale On The Survey. Descriptions Should Only Be Used As A Guide

Beech Bh
Type Height

UK Unknown Tree Type

Fence Types

B/W	Barbed Wire
C/S	Close Boarded
C/I	Corrugated Iron
C/L	Chain Link
C/P	Chestnut Paling
I/R	Iron Railing
Pan	Panel Fence
P/R	Post & Rail
P/W	Post & Wire

Abbreviations

ACU	Air Conditioner Unit	OH	Opening Height
BA	Bantler	PB	Post Box
BS	Beltelne Beacon	PM	Parking Meter
BO	Bollard	PO	Post
BS	Bus Stop	RA	Rail
BU	Bush	RE	Rodding Eye
CATV	Cable TV Cover	RS	Road Sign
CH	Ceiling Height	RWP	Rainwater Pipe
CHC	Ceiling Height Change	S	SB
CL	Cover Level	SC	Stop Cock
CPS	Concrete Paving Slabs	SCH	Suspended Ceiling Height
CSU	Ceiling Slopes Up	SI	Sign Post
DH	Door Height	STN	Station
DP	Down Pipe	SV	Stop Valve
DR	Drain	SVP	Soil Vent Pipe
EH	Eaves Height	TAC	Tank Access Cover
ER	Earth Rod	TC	Telecom Cover
FD	Floor Dost	TB	Telephone Box
FFL	Finished Floor Level	TL	Traffic Light
FL	Floor Level	TP	Telegraph Pole
FH	Fire Hydrant	UC	Unknown Cover
GG	Gully Grate	UNS	Underside
H	Height	UNSBM	Underside Of Beam
IC	Inspection Chamber	UTL	Unable To Lift
LP	Lamp Post	VP	Vent Pipe
MH	Manhole	WOH	Window Over Height

REV.	DETAIL OF AMENDMENT	DRAWN BY	CHECKED BY	DATE

Drawing on experience

CLIENT

SITE ADDRESS

DRAWING TITLE

PROJECT NO.	DRAWING NO.		DRAWN BY
SCALE	CHECKED BY	DATE	REVISION

C.A.Design Services Ltd
The Design Centre
Hewett Road
Gapton Hall
Great Yarmouth
Norfolk NR31 0NN
Tel: 01493 440444
Fax: 01493 442480
www.cadesignservices.co.uk

THE SURVEY ASSOCIATION

Retail Design & Planning
Space Planning
Measured Building Surveys
M & E Surveys
Site Surveys
CAD Draughting
Document Scanning
Microstation Training
AutoCad Training
sales@cadesignservices.co.uk