HPK/2011/0409

PROPOSED FACIA SIGN AND PROJECTING SIGN AT 49 HIGH STREET WEST, GLOSSOP.

New signs to be timber (18mm Marine plywood) with timber edge trim and Molding, with Paint Finish.

Colour of background to be dark Red with Cream strip set in from edge of sign boards.

Colour of letters to be cream.

Projecting sign to be non-illuminated

Facia sign to be illuminated by existing external strip light. this to be painted dark red to match signs.

existing ground Floor windows to front elevation to be painted dark red to match signs.

scale 1 : 50

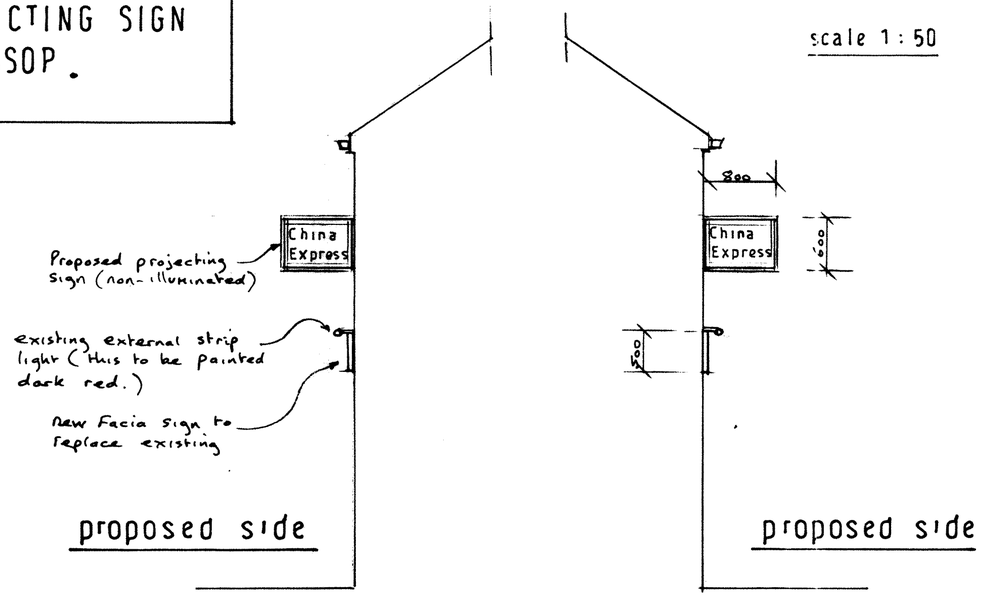

proposed side

proposed side

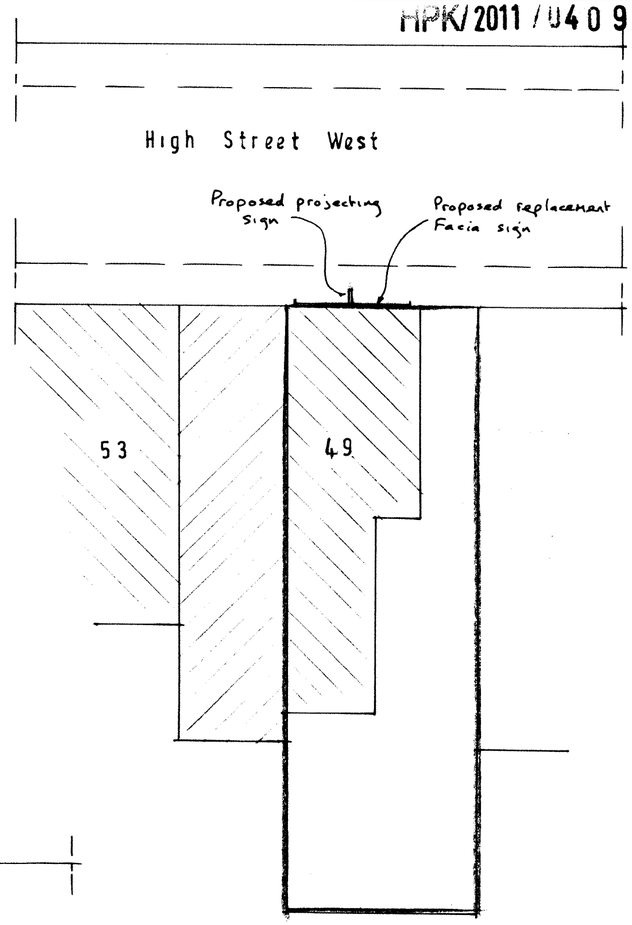

site plan

1 : 200

proposed front

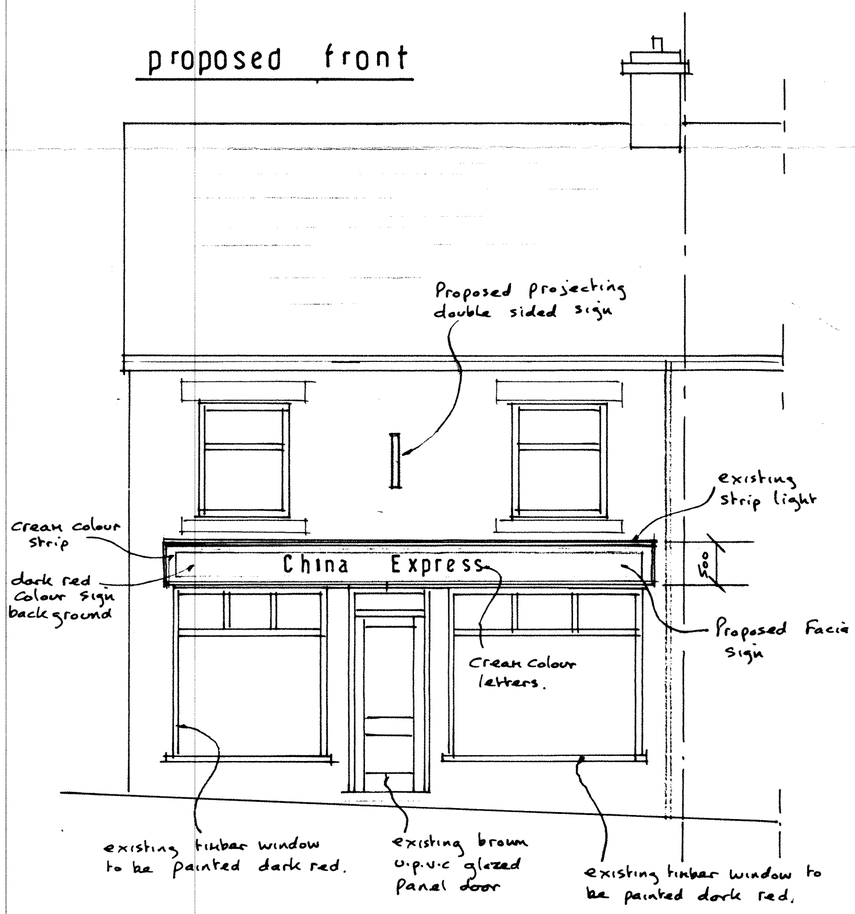

existing front

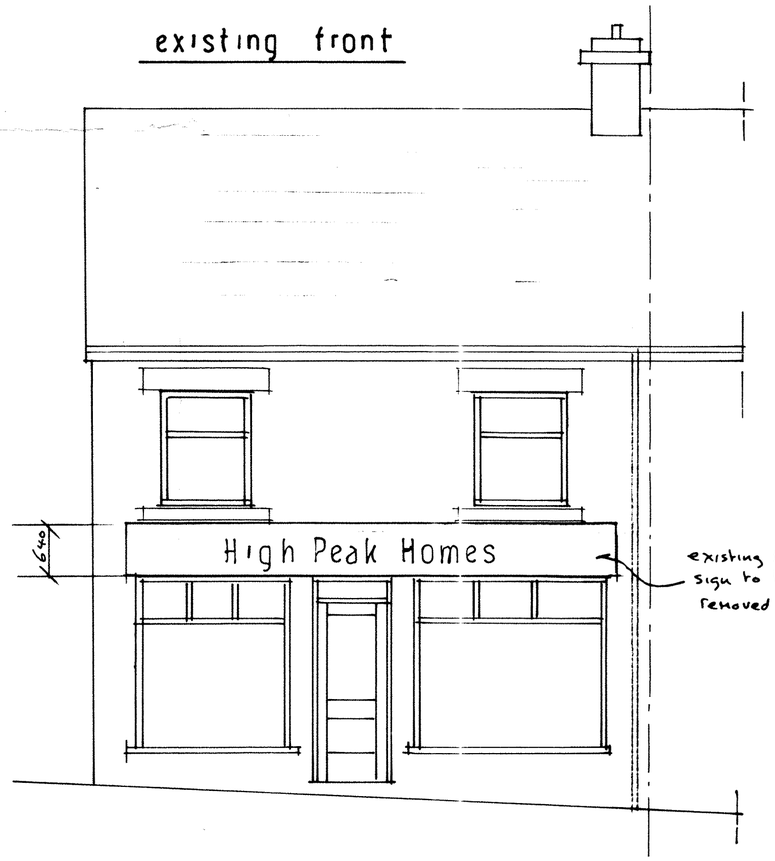

HIGH PEAK BOROUGH COUNCIL
GLOSSOP SITE
RECEIVED
27 JUL
FILE REF
REPLY REQUIRED

John F. Lomas. M.R.I.C.S., M.B.Eng
Rothbury
Chapel Road
Hayfield
High Peak SK22 2JF
Tel. 01663 745186

drg no 11·7/1