HPK/2011/0421

ELEVATION C

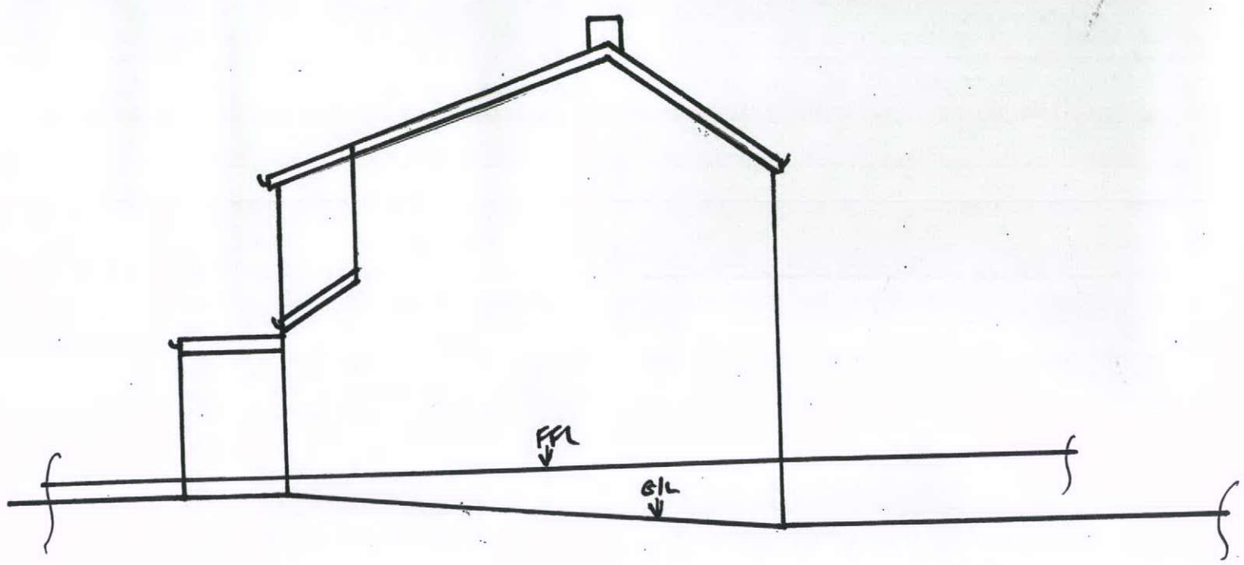

ELEVATION B

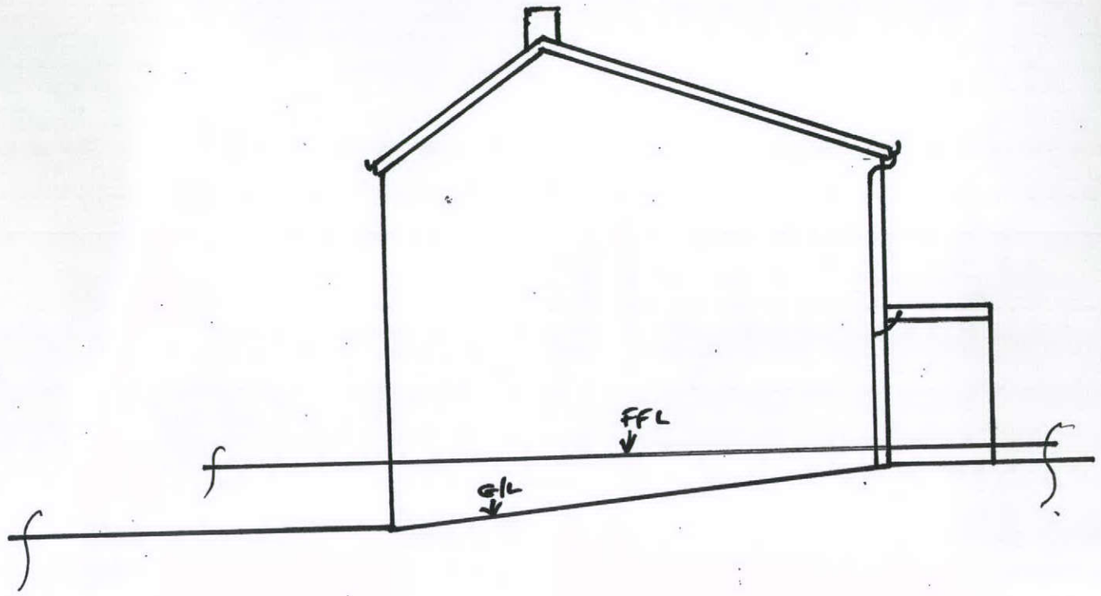

ELEVATION A

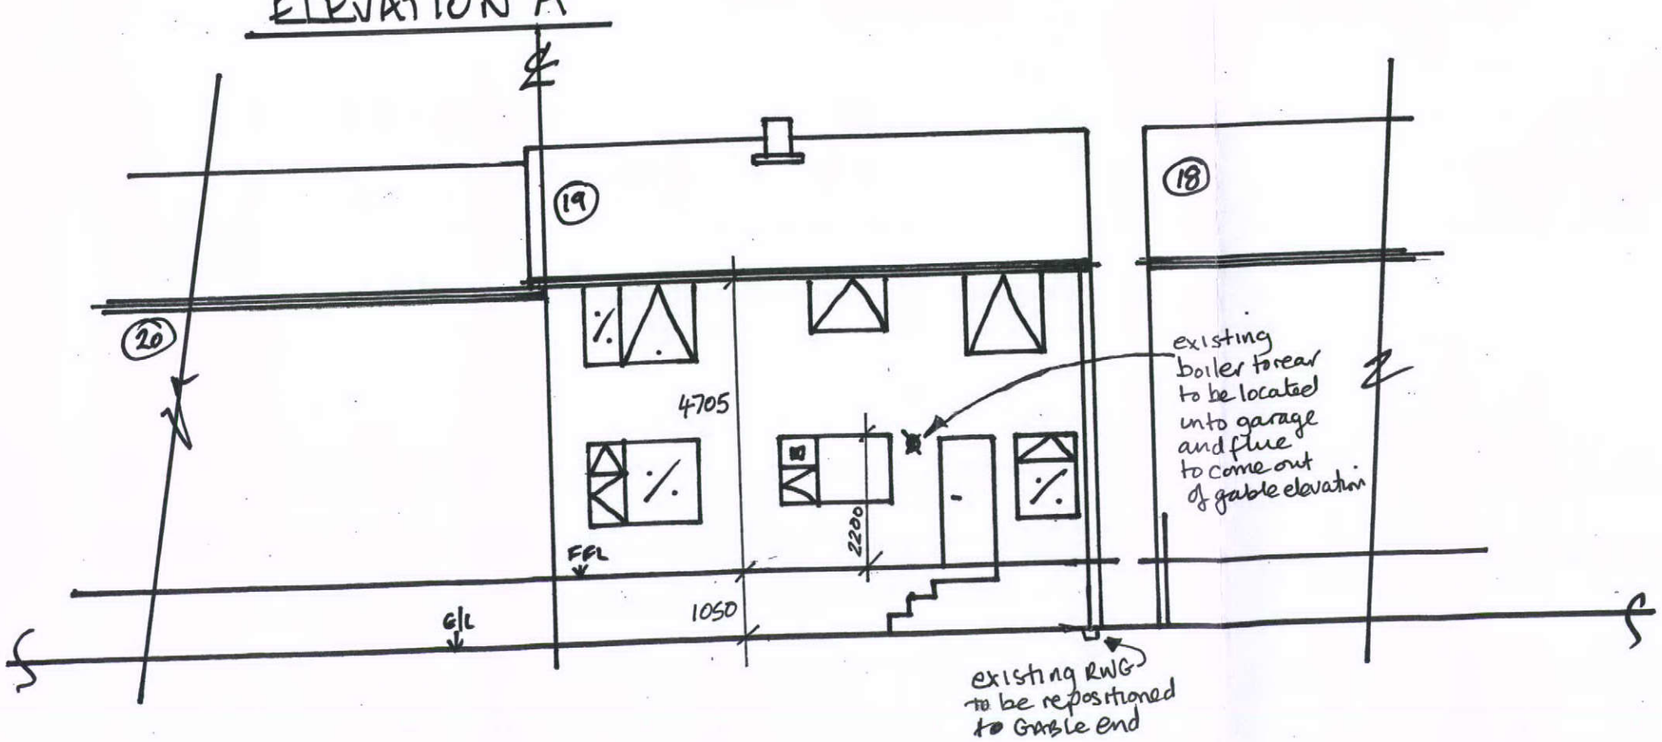

HIGH PEAK BOROUGH COUNCIL
GLOSSOP SITE
RECEIVED
AUG 2011
FILE REF.
REPLY REQUIRED

PROPOSAL:	new conservatory
EXISTING ELEVATIONS 'A, B+C'	
NAME & ADDRESS:	MR GEE 19 ROUNDHILL CLOSE HADFIELD
DATE:	27/7/11
DWG. NO.	MC2
DRAWN BY:	MC
SCALE:	1:100