HPK/2011/0421

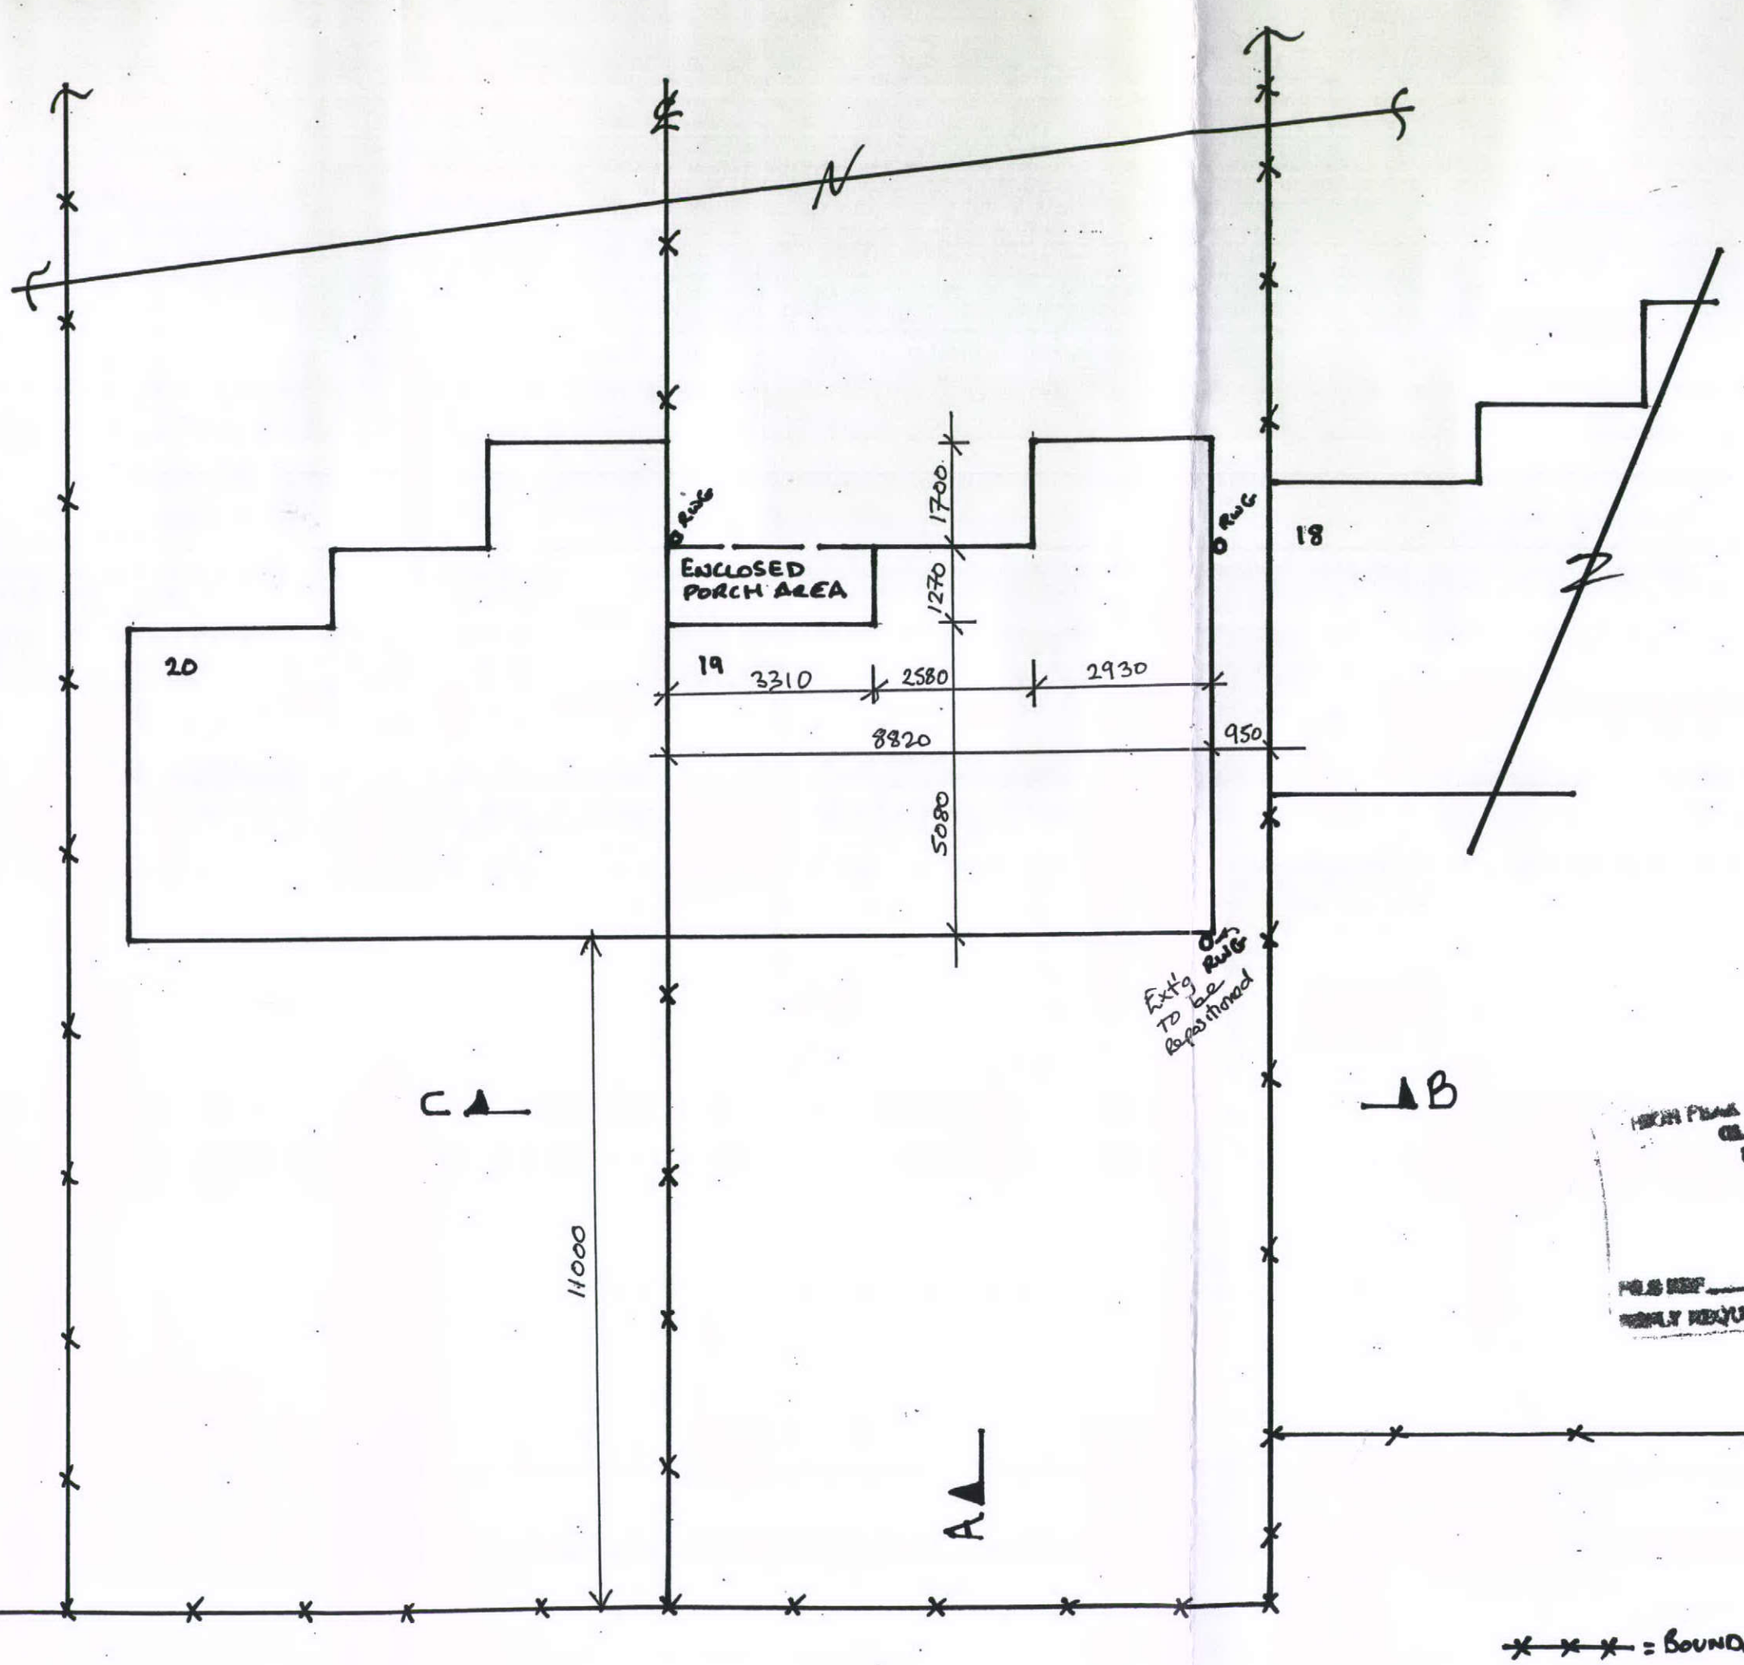

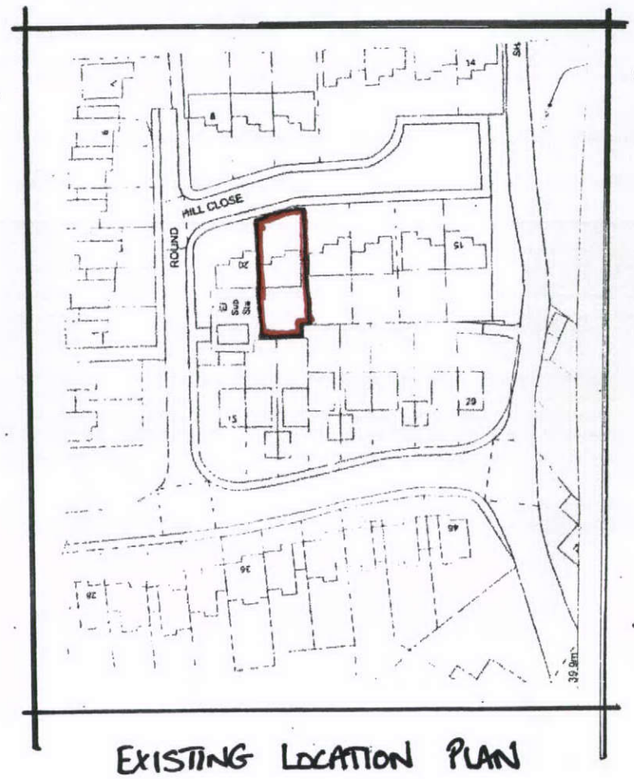

EXISTING LOCATION PLAN
SCALE 1:1250

HIGH PEAK BOROUGH COUNCIL
GLOSSOP SITE
RECEIVED
2011
H&S REF
REPLY REQUIRED

= BOUNDARY FENCE LINES

PROPOSAL:	New Conservatory
	EXISTING Plan + Location Plan
NAME & ADDRESS:	MR GEE 19 ROUNDHILL CLOSE HADFIELD
DATE:	27/7/11
DWG. NO.	MC1
DRAWN BY:	MC
SCALE:	1:100 + 1:1250