HPK/2011/0421

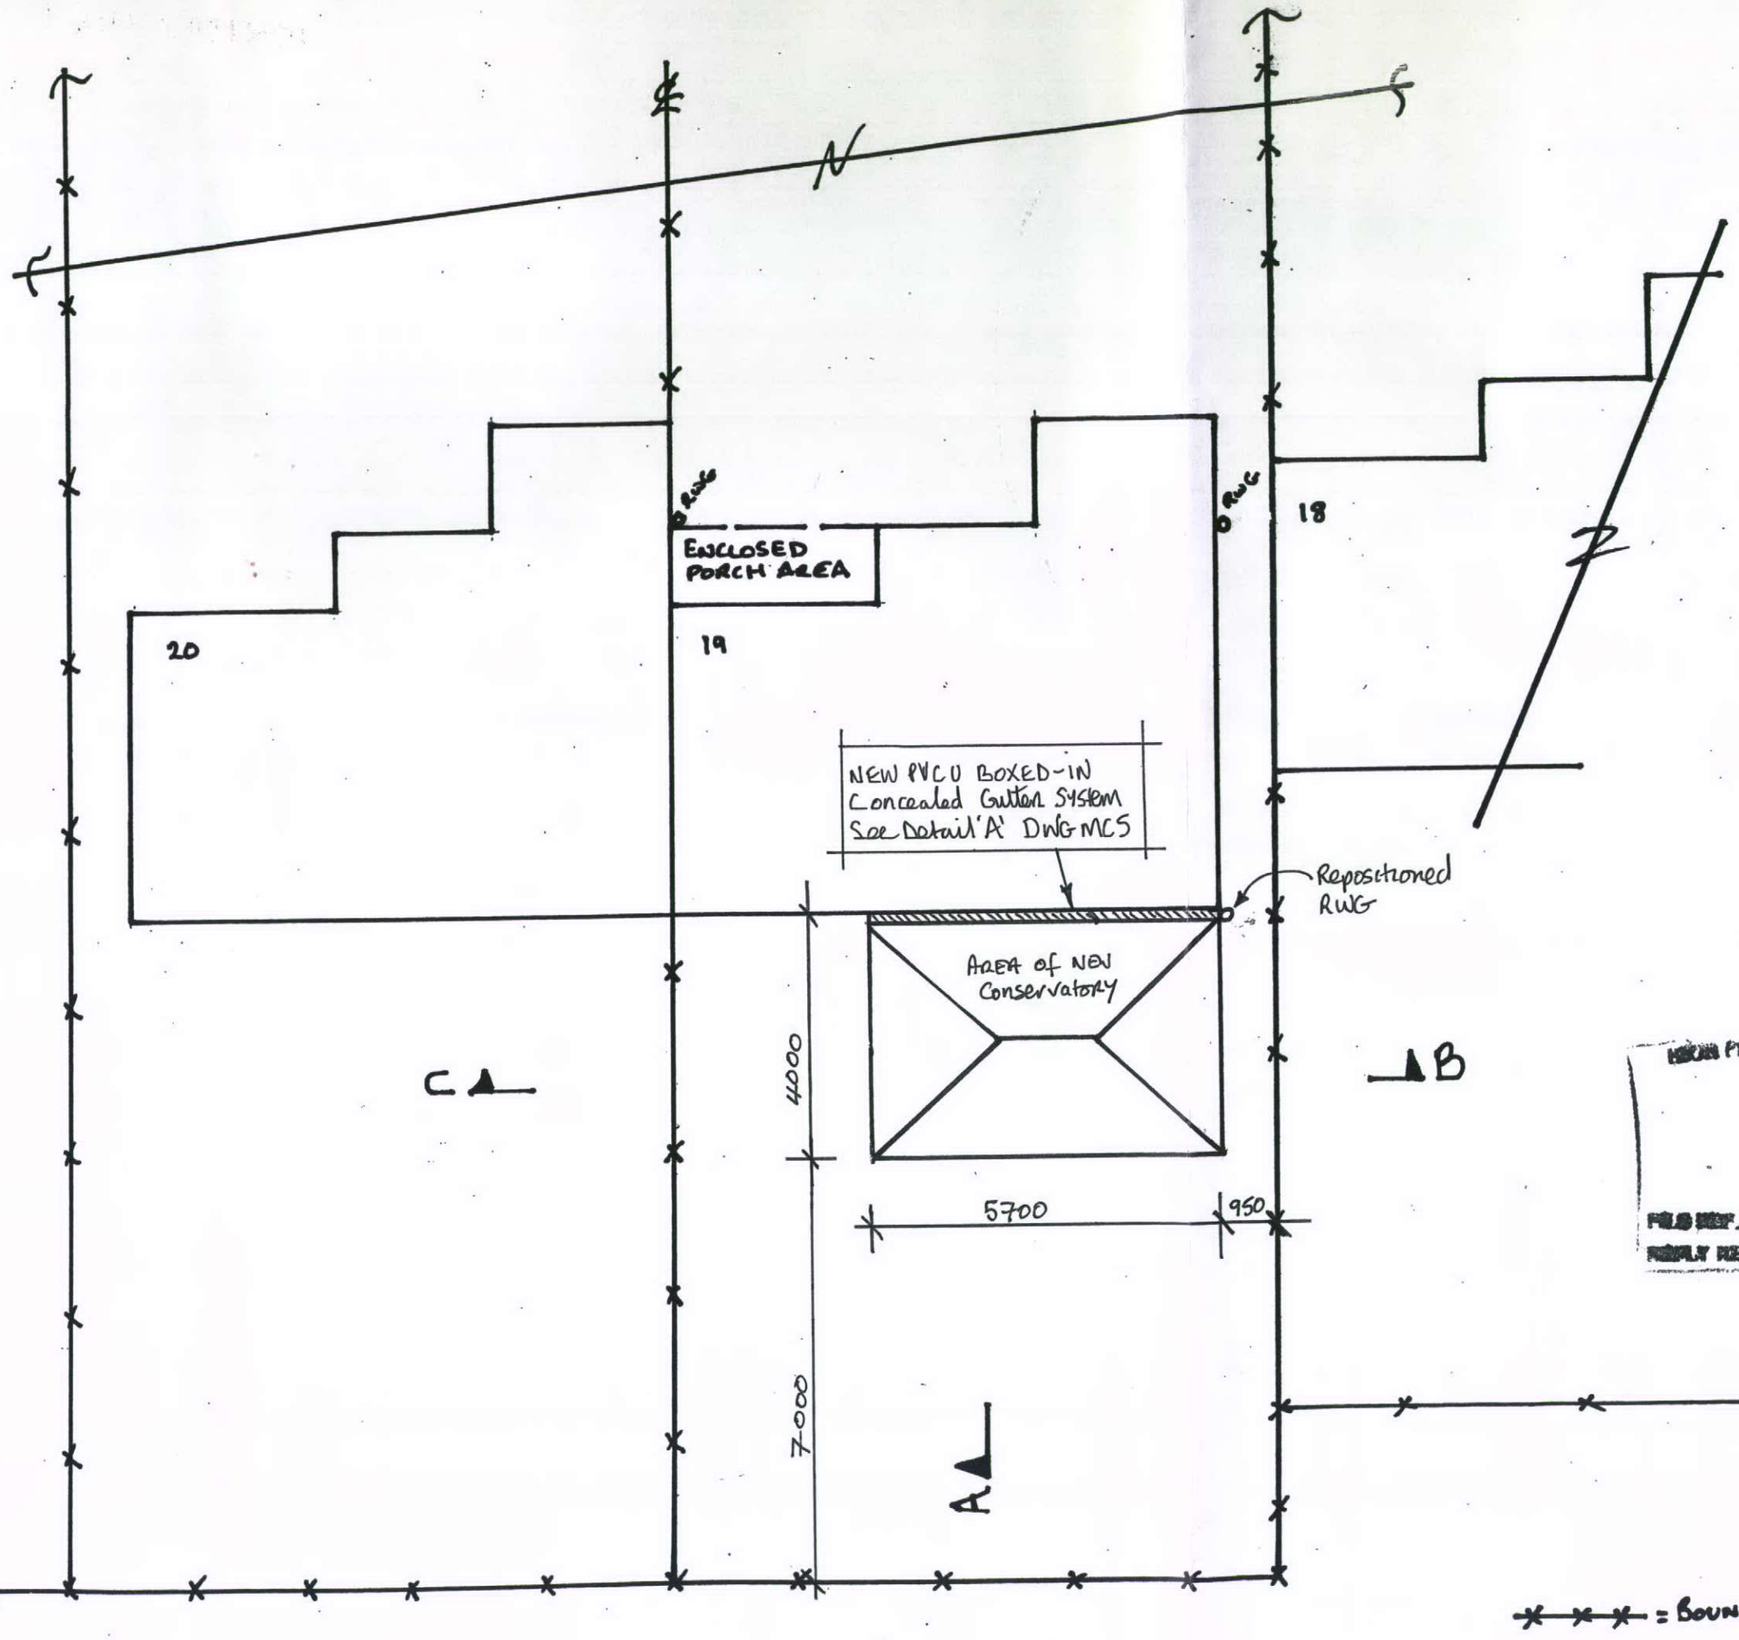

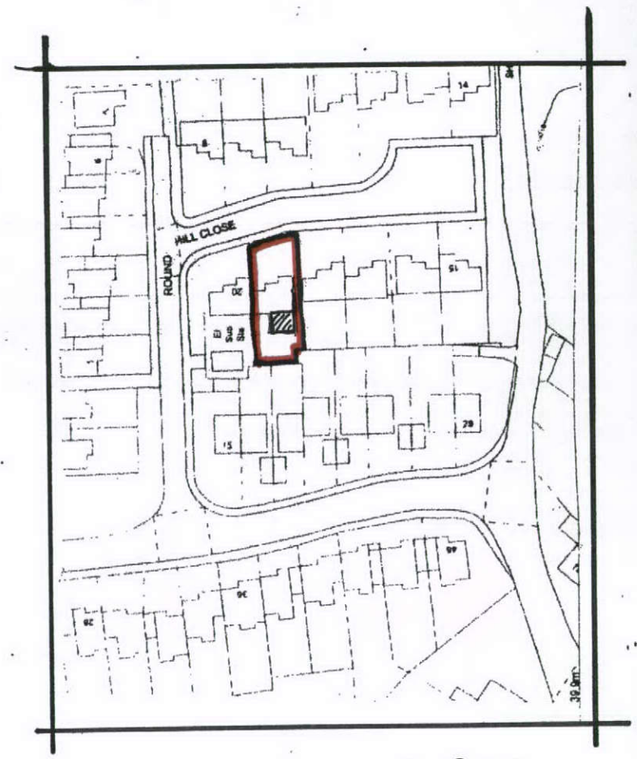

PROPOSED LOCATION PLAN
SCALE 1:1250

HIGH PEAK BOROUGH COUNCIL
PLANNING SERVICES
RECEIVED
AUG 2011
FILE REF
REPLY REQUIRED

= BOUNDARY FENCE LINES

PROPOSAL:	new Conservatory
	PROPOSED Plan + Location Plan
NAME & ADDRESS:	MR GEE 19 ROUNDHILL CLOSE HADFIELD
DATE:	27/7/11
DWG. NO.	MC 3
DRAWN BY:	MC
SCALE:	1:100 + 1:1250