HPK/2011/0421

ELEVATION C

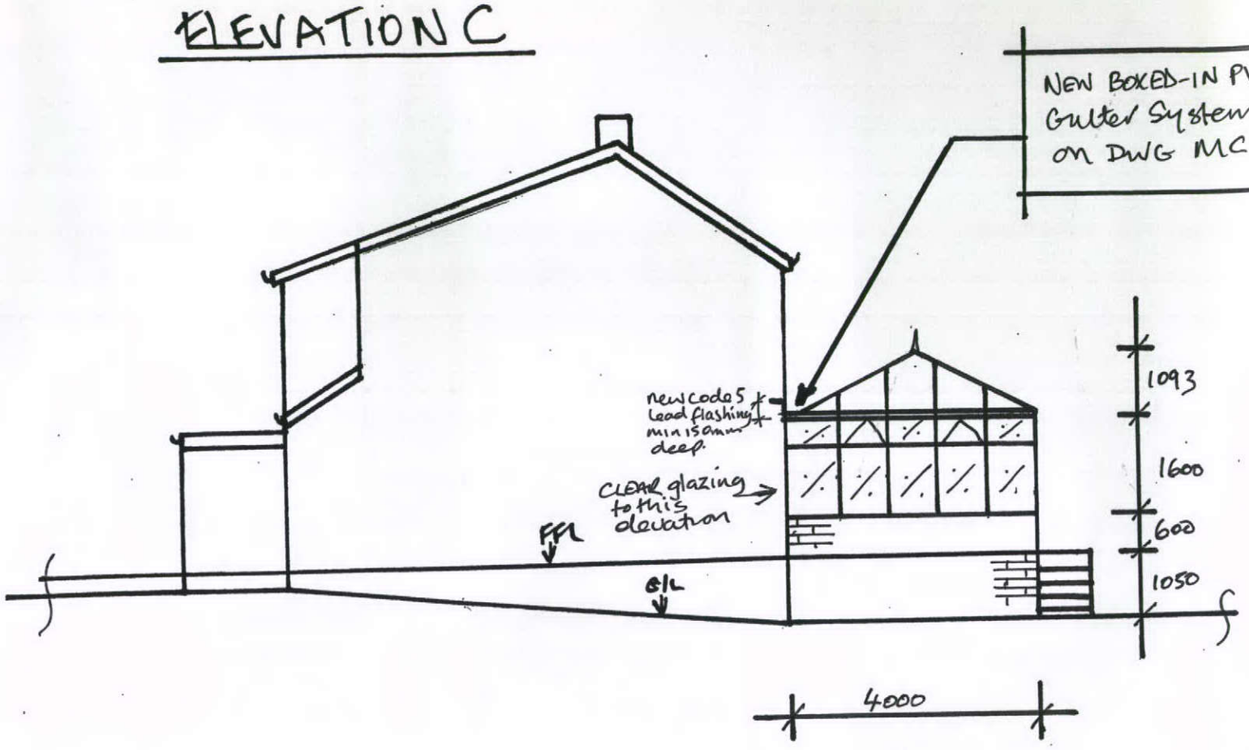

ELEVATION B

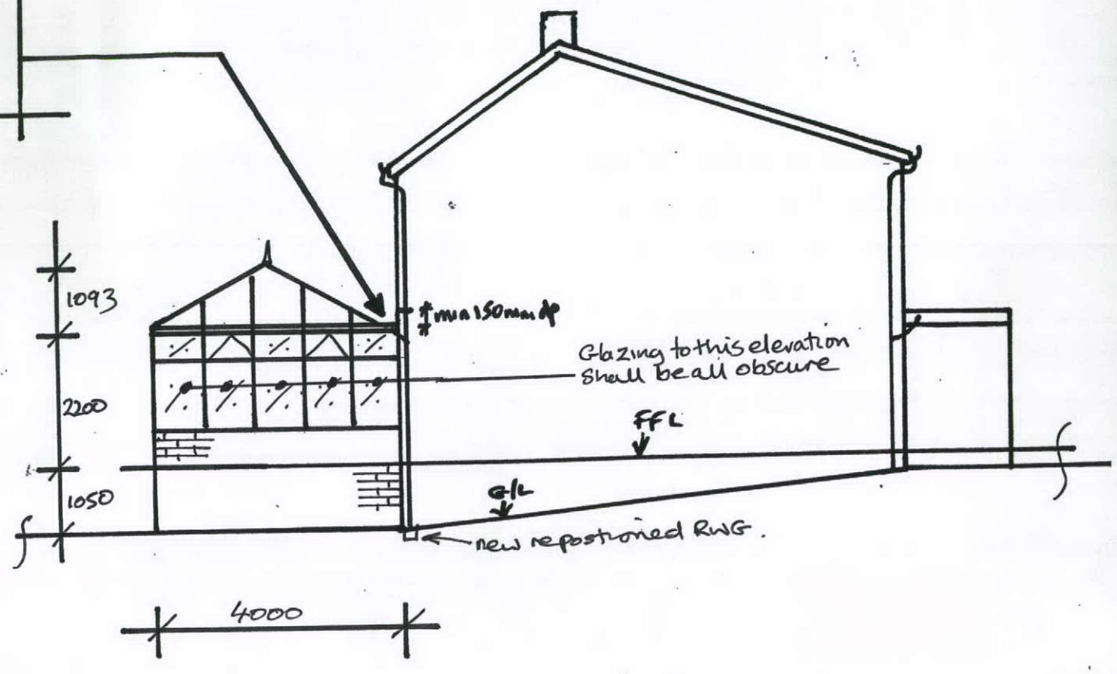

ELEVATION A

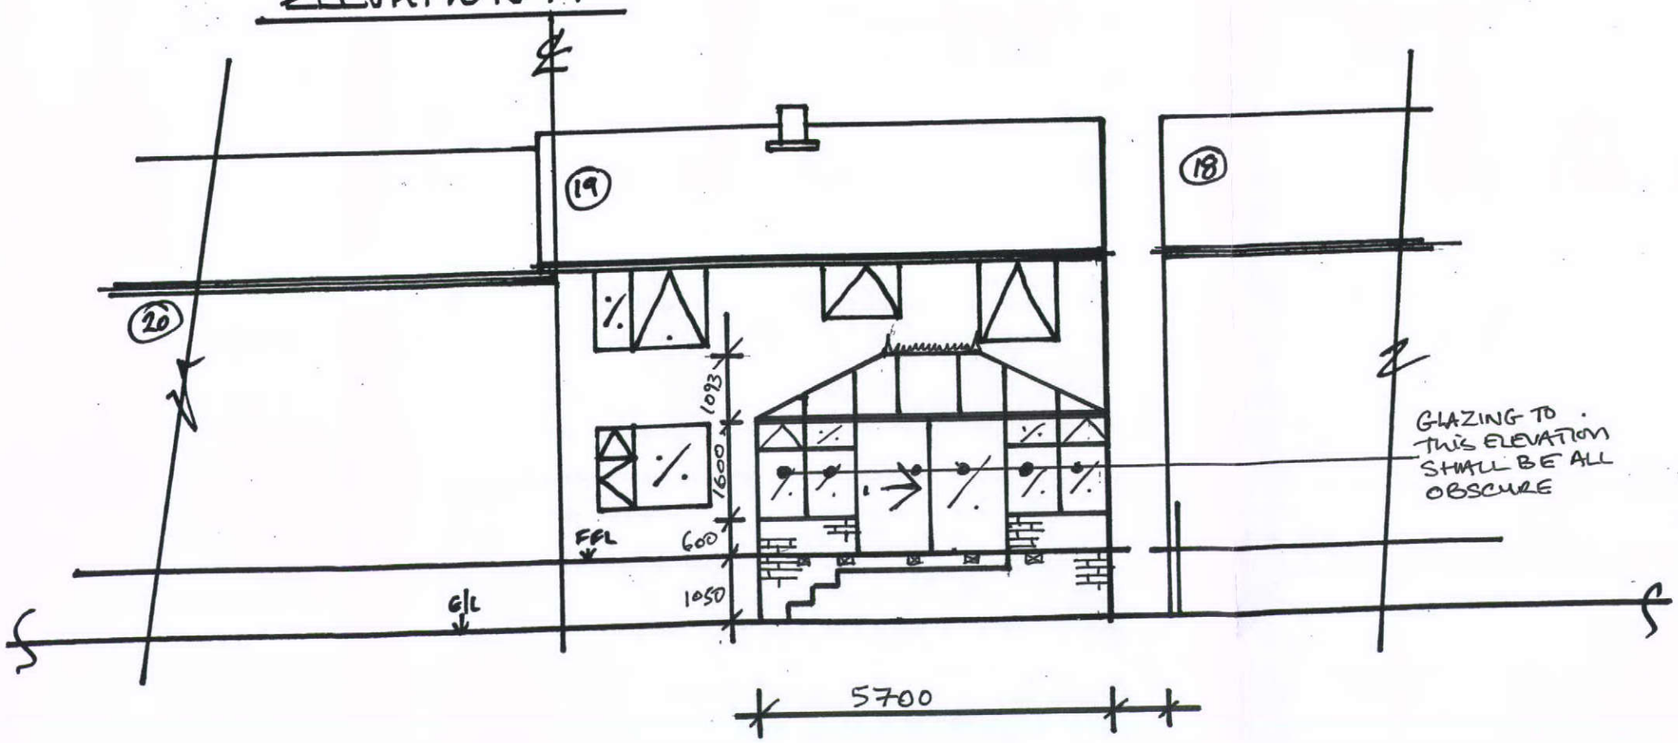

HIGH PEAK BOROUGH COUNCIL
GLOSOP SITE
RECEIVED
2011
FILE REF
REPLY REQUIRED

PROPOSAL:	new Conservatory
PROPOSED	ELEVATIONS 'A, B+C'
NAME & ADDRESS:	MR GEE 19 ROUNDHILL CLOSE HADFIELD
DATE:	27/7/11
DWG. NO.	MC 4
DRAWN BY:	MC
SCALE:	1:100