
HPK/2011/0350

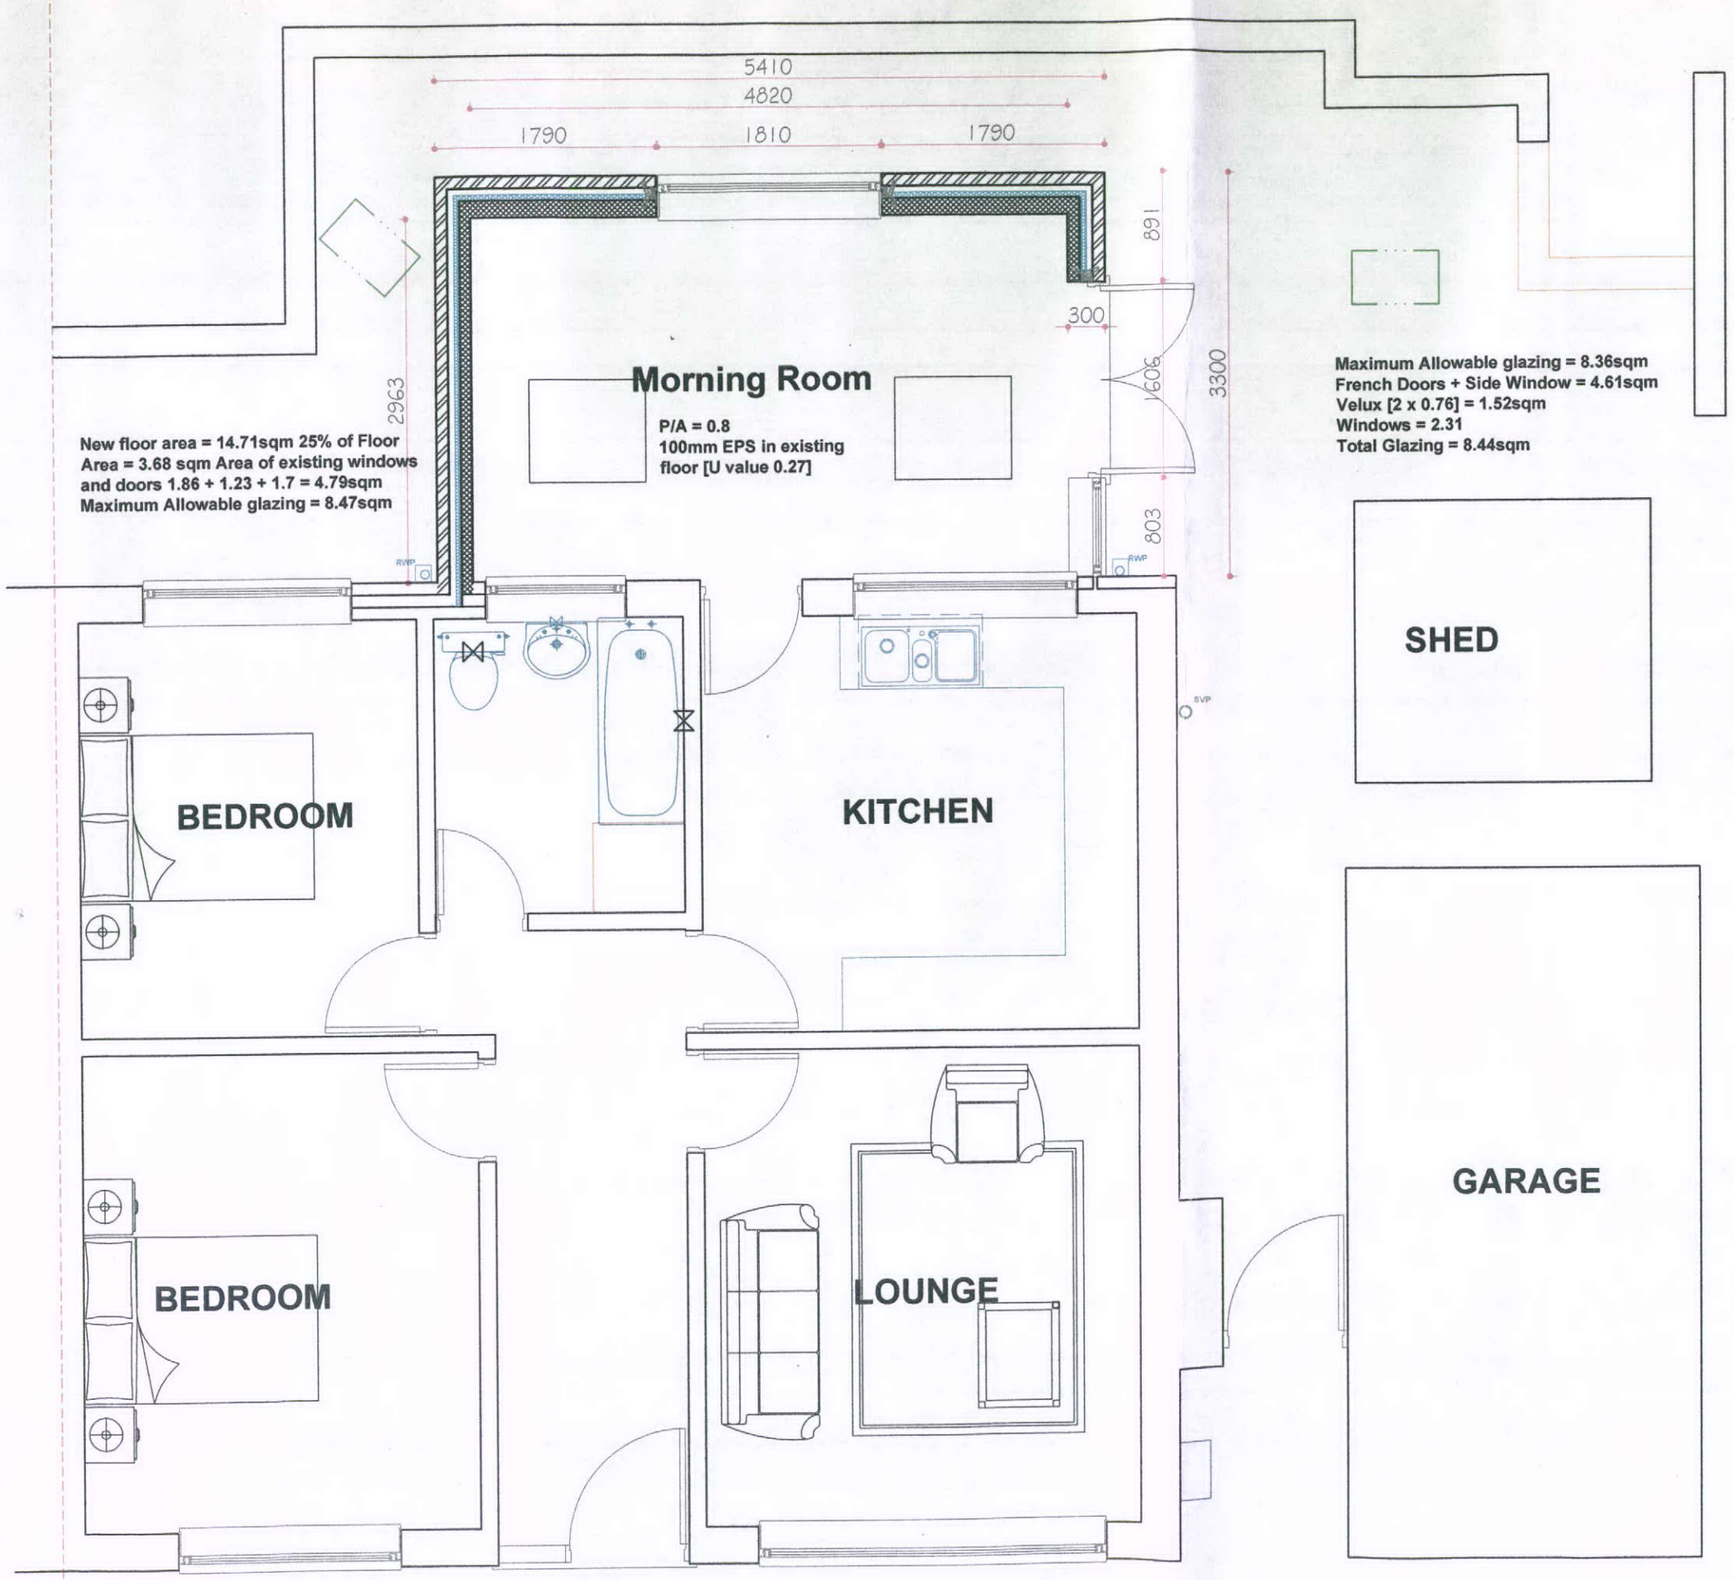

HIGH PEAK BOROUGH COUNCIL
GLOSSOP SITE
RECEIVED
AUG 2011
FILE REF
REPLY REQUIRED

Mr & Mrs Lee	
11 Hayden Fold, Charlesworth, Glossop. SK13 5HE	
Proposed Floor Layout.	
TL	28.03.2011
110226-3	1:50 @ A3

Drawing Status

Information	Draft	Approval	Tender	Construction	As Built
☐	☐	■	☐	☐	☐