Notes:
1) Rainwater and grey water waste to reed bed following initial treatment
2) Glazing to be 'K' glass and energy collecting

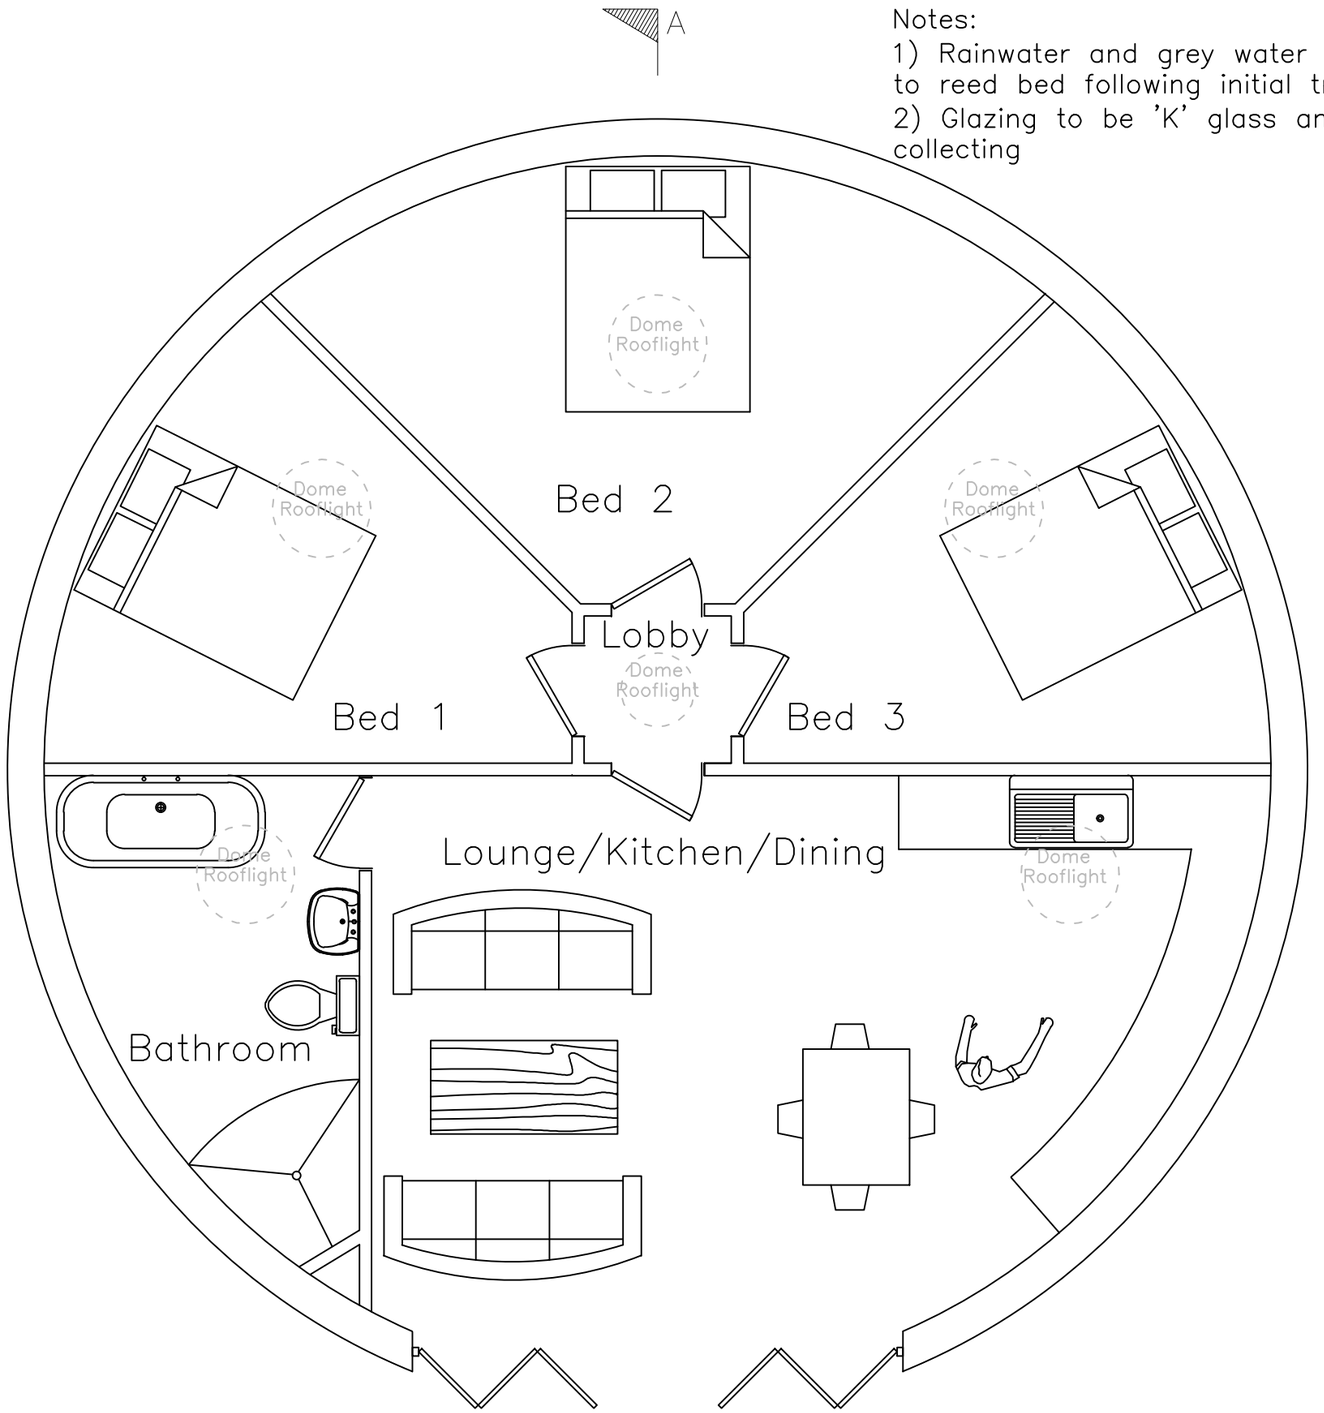

Floorplan

NOTES:
All dimensions must be checked on site and not scaled from this drawing.

REV	DATE	REVISIONS

© copyright

Jonathan V. Davies
CHARTERED SURVEYORS
1 Market Street, Buxton
Derbyshire SK17 6JY
Tel & Fax:Buxton (01298) 72860
Website: www.jonathanvdavies.co.uk
Email:jonathanvdavies
@jonathanvdavies.co.uk

Client
Mr Garlick

Job Title
Proposed Eco Lodges
Long Hill
Buxton
Derbyshire
SK17

Drawing Title
Typical Floorplan
As Proposed

Scale
1:50 @ A3

Date
July 2010

Drawn by
SJ

Drawing No.
100-A3

Rev.