HPK/2011/0436

EXISTING REAR ELEVATION

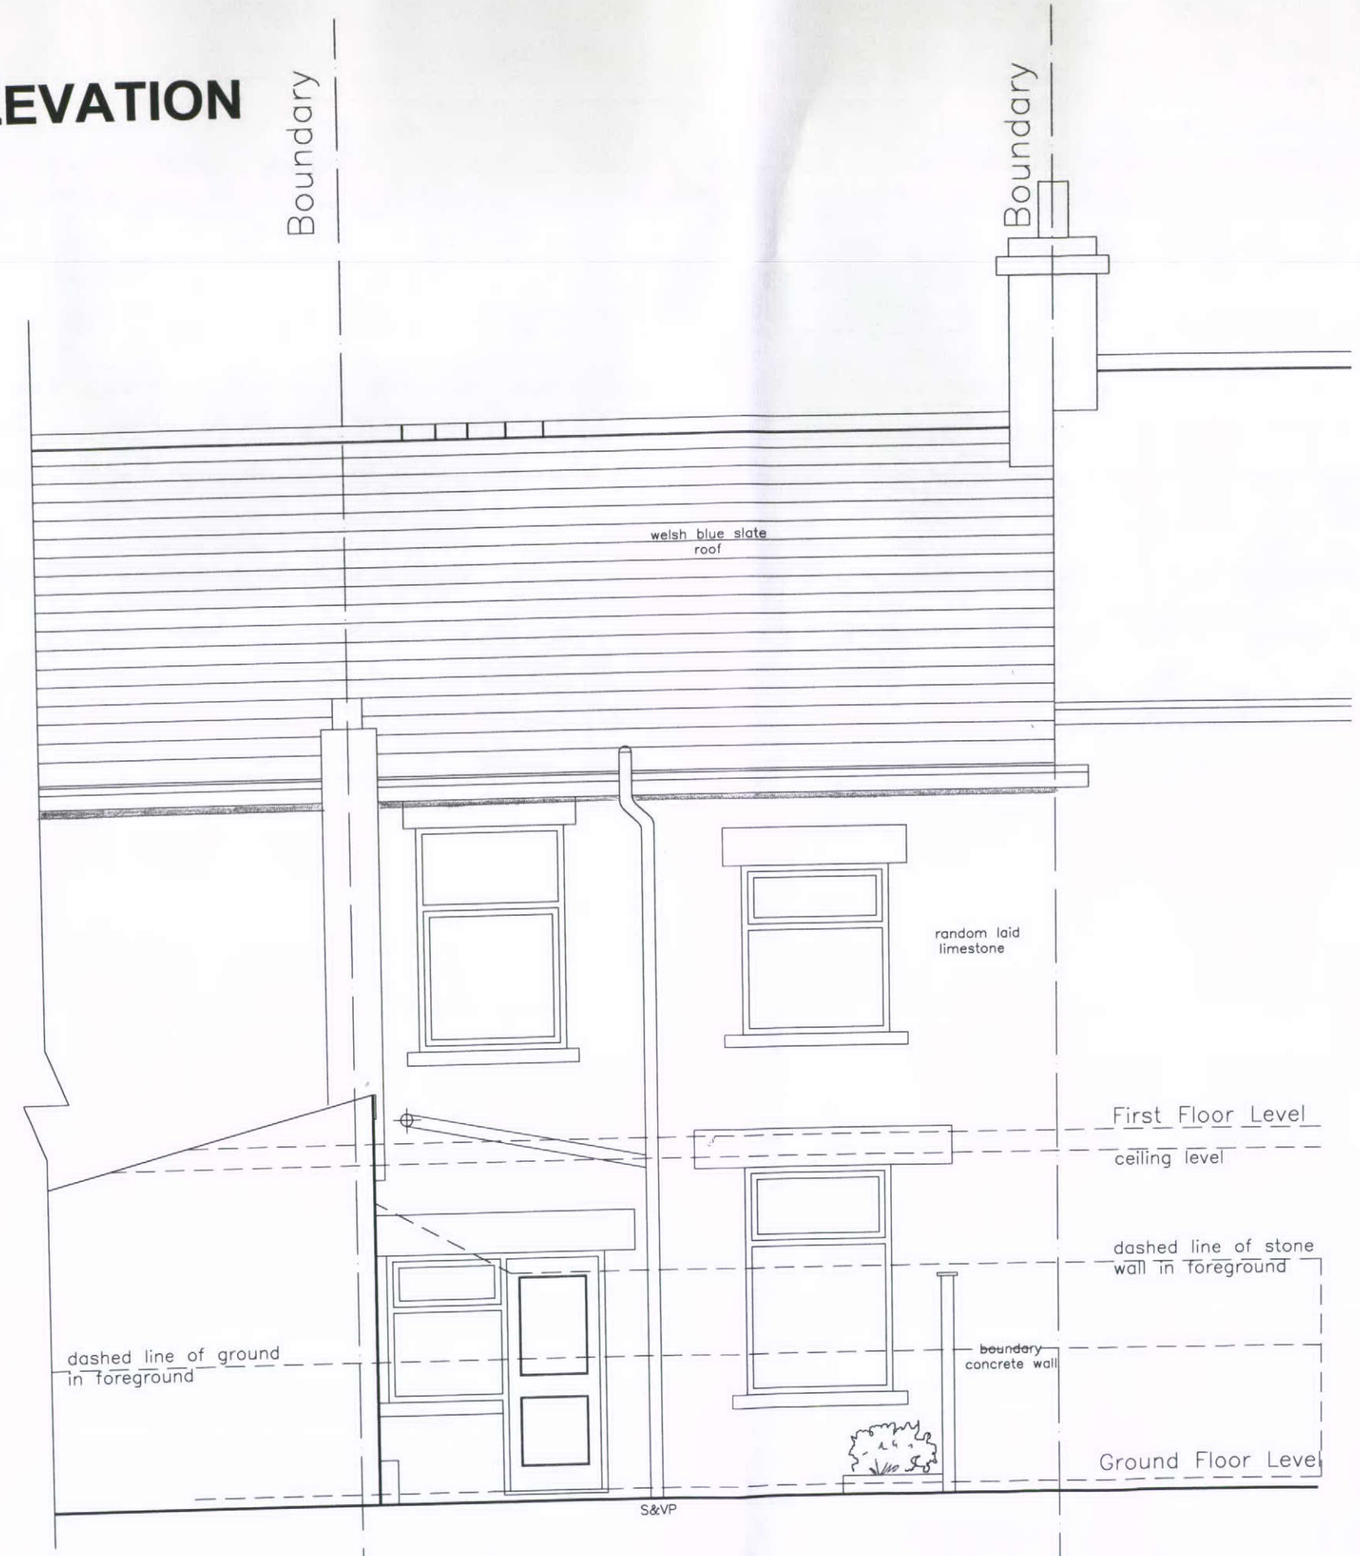

5 WEST ROAD, BUXTON, HIGH PEAK, SK17 6HE.

SCALE 1:50 DATE: JULY 2011 04