

HPK/2011/0368


08 AUG 2011

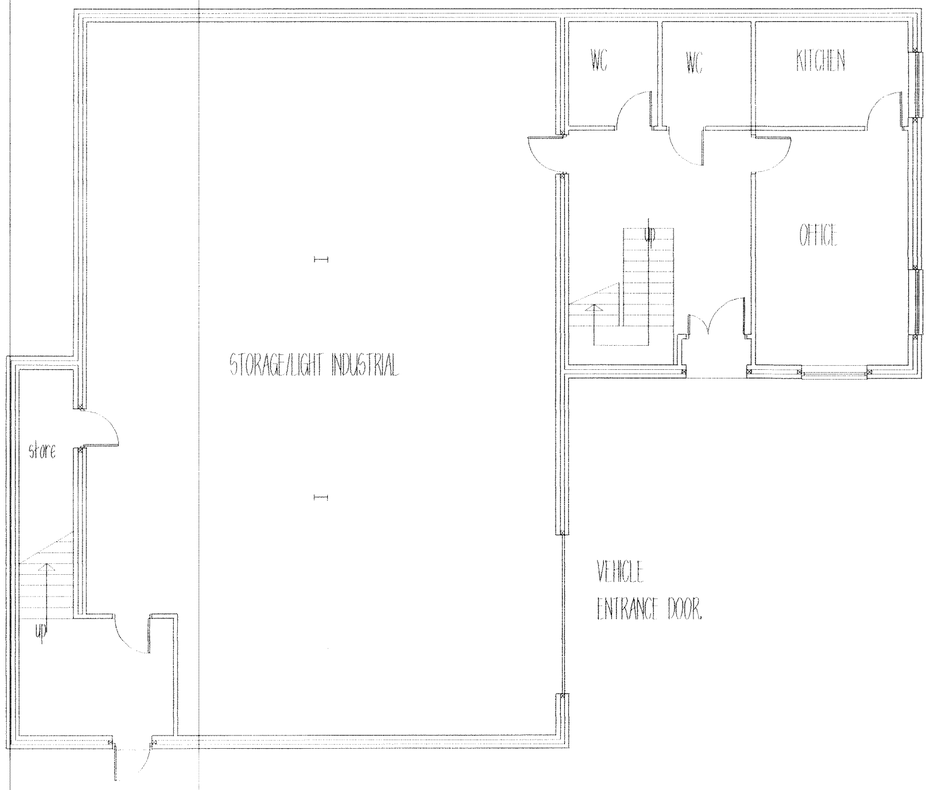


Existing ground floor plan.

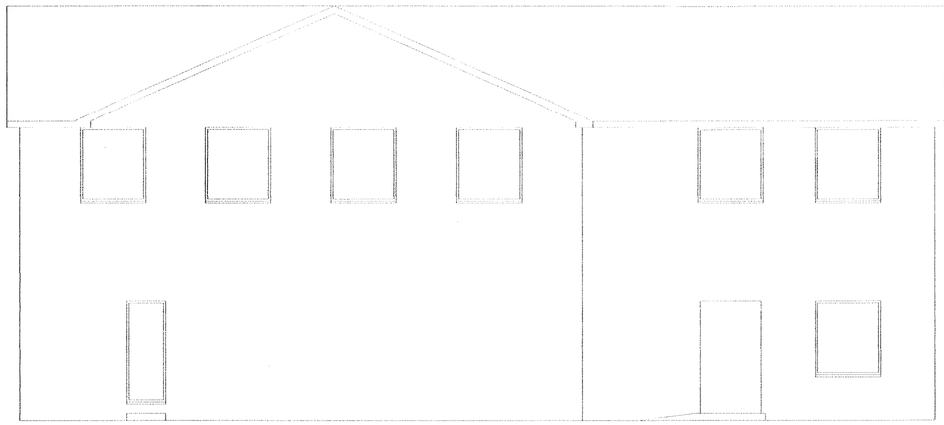


Existing front elevation.

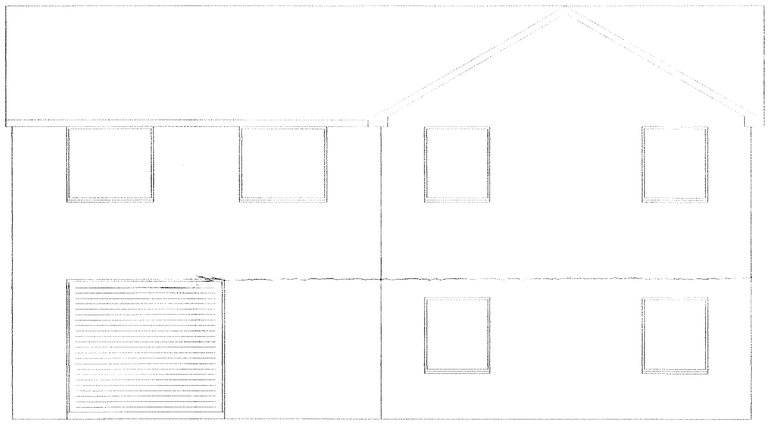

Existing side elevation.

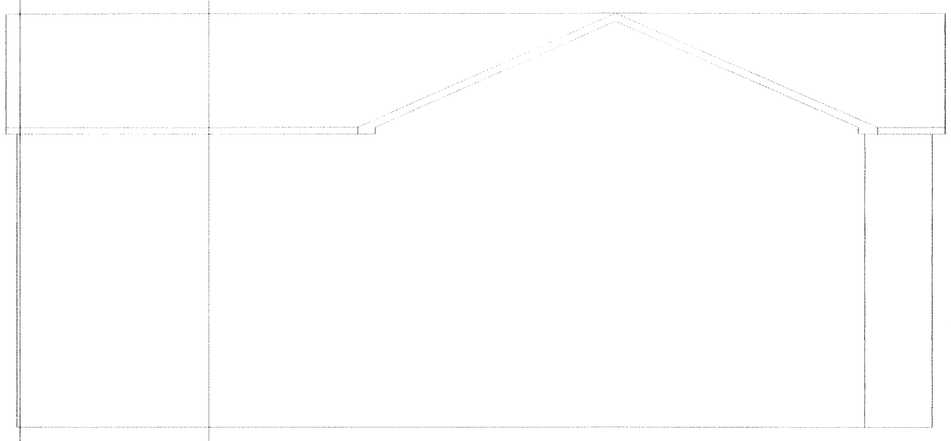

Existing rear elevation.

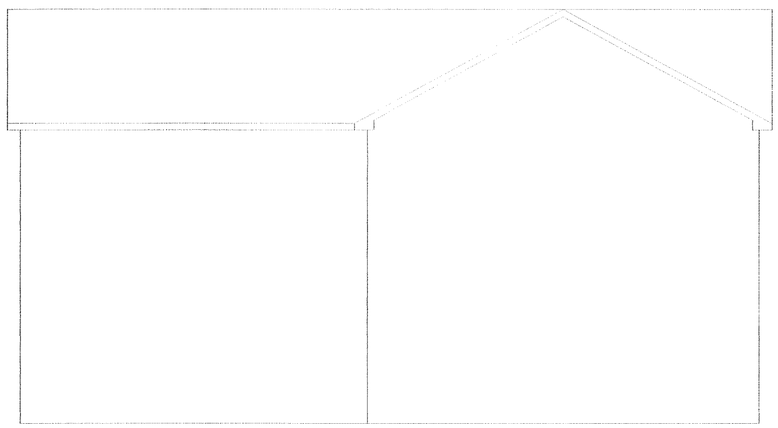

Existing side elevation.

THIS DRAWING IS NOT TO BE COPIED OR REPRODUCED
WITHOUT THE PRIOR WRITTEN CONSENT OF PLANMART LTD.

PLANMART

Client:

Mr. I. Latif,
Goldline Taxis, Henry St, Glossop.

Project:

Proposed change of use, storage/light industrial unit into taxi maintenance/storage/office use.

Title:

Existing plans & elevations.

Scale: 1:100 A2 sheet.

Drawn:	Date:
MH	Aug 2011
Project no.: 2402	Drawing no.: 2402 1

PLANMART LIMITED
53A High St. West, Glossop,
Derbyshire SK13 8AZ.
Tel: 01457 863153 E mail: planmart@btconnect.com