

South West Elevation

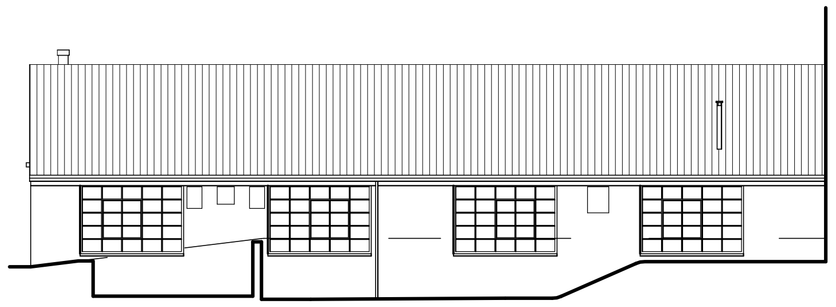

South East Elevation

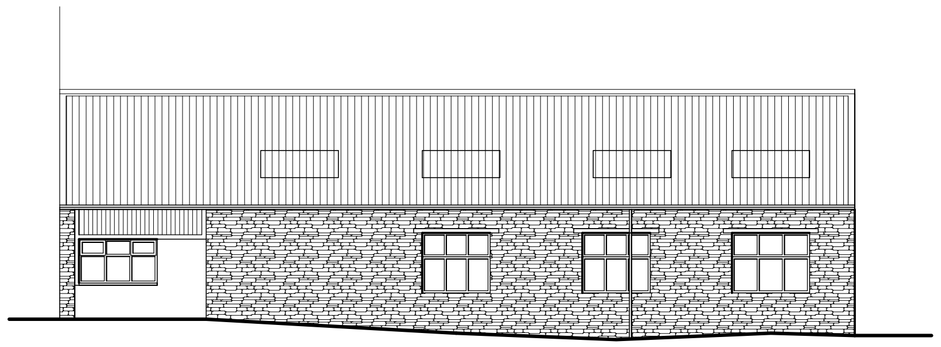

North West Elevation

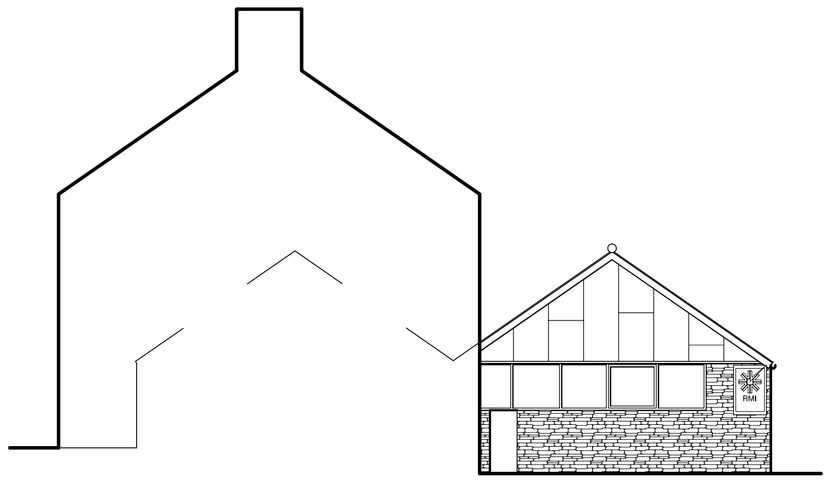

North East Elevation

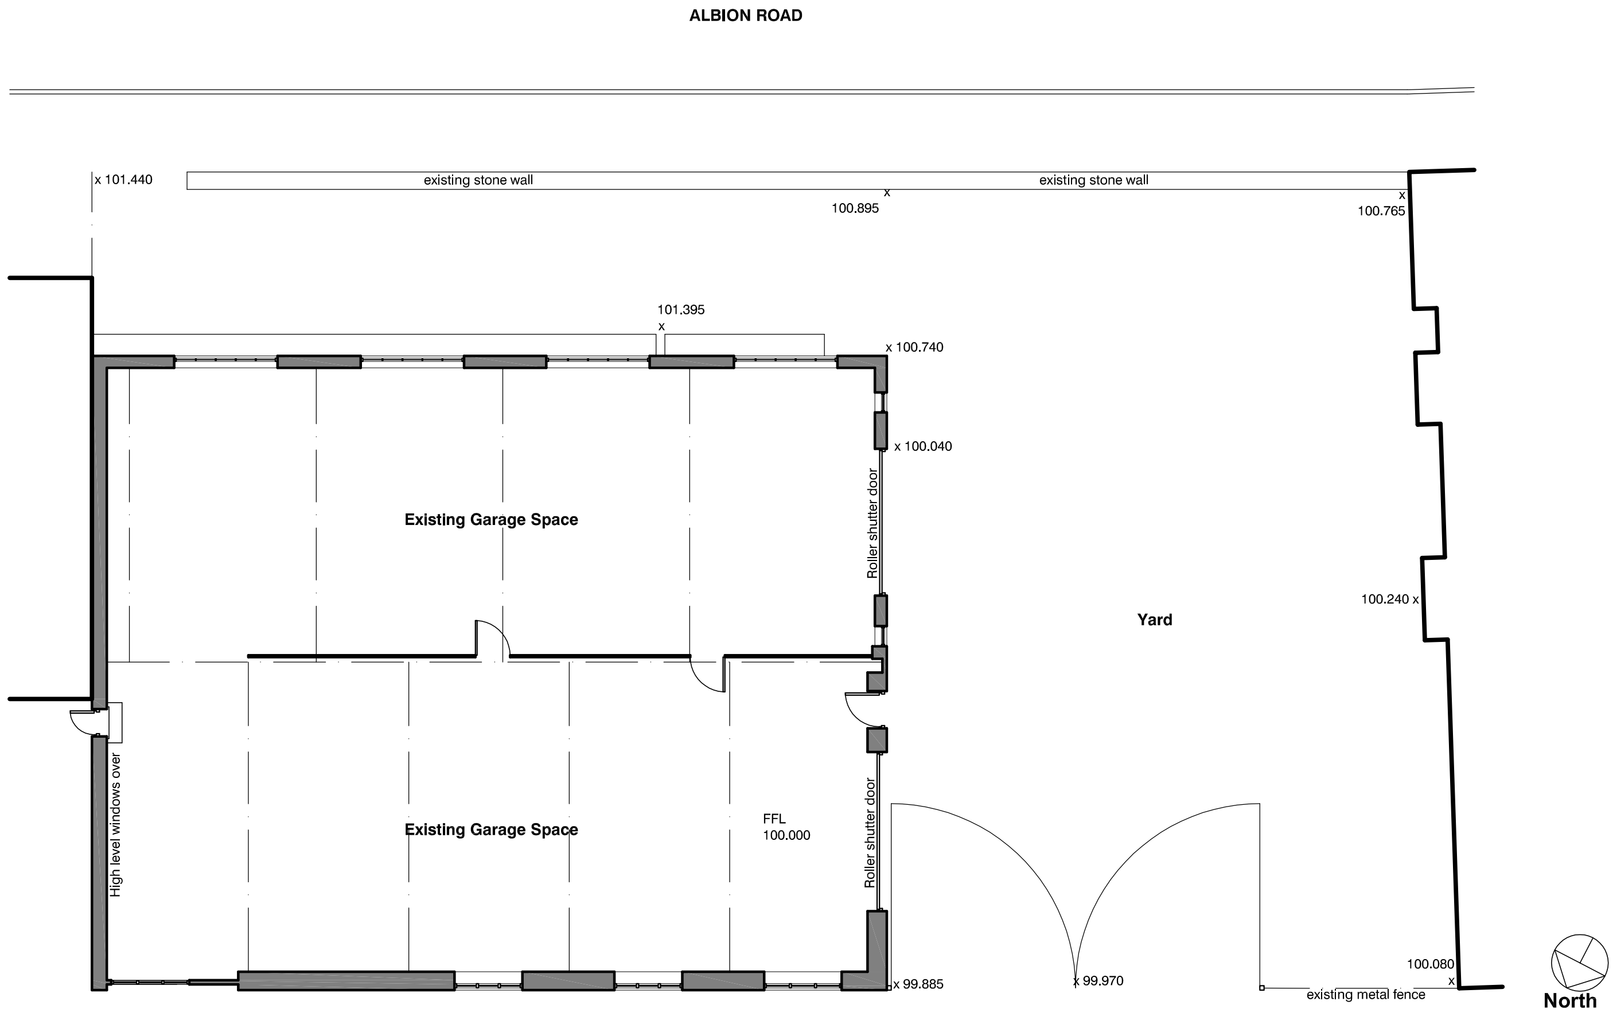

Existing Plan

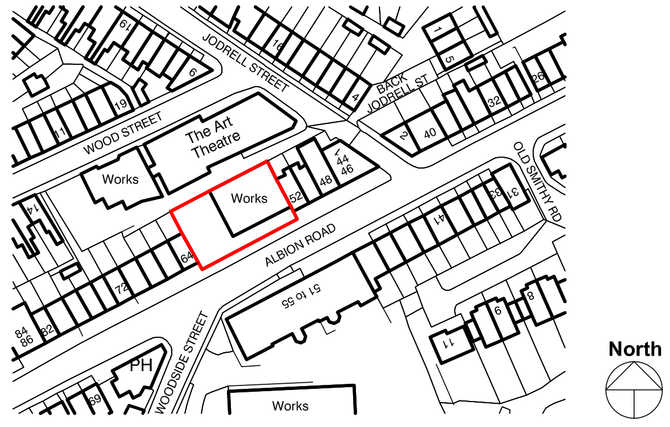

Location Plan Scale :1250

HIGH PEAK **ARCHITECTS** LTD
2nd Floor, Wharf House, Wharf Road, Whaley Bridge, High Peak, Derbys SK23 7AD
Tel: 01663 719717 Website: highpeakarch.com Email: hpa@highpeakarch.com

Proposed MOT Station

Albion Road, New Mills

Existing Drawings

1097.04

Scale: 1:50 Date: July 2011 DO NOT SCALE OFF THIS DRAWING Rev: