NPK/2011/0390

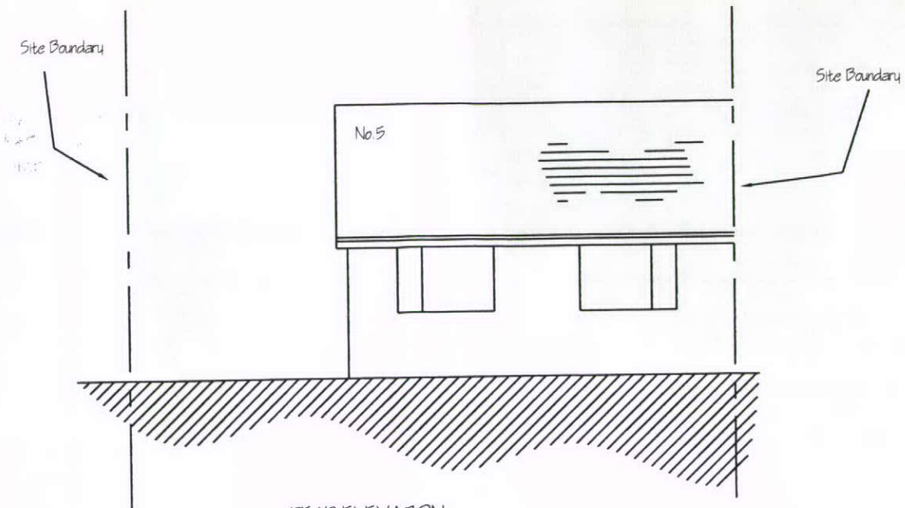

REAR ELEVATION

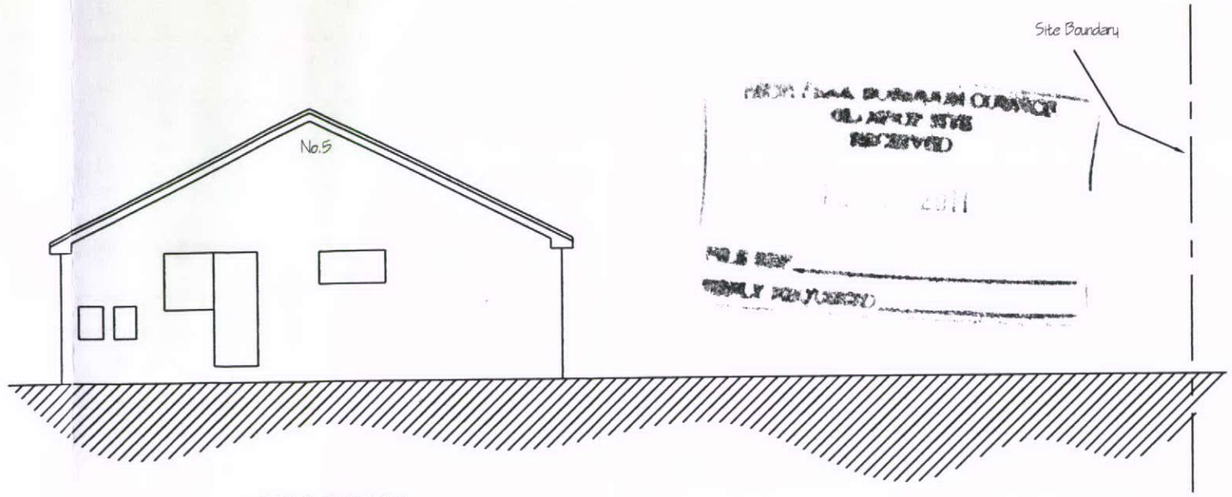

SIDE ELEVATION

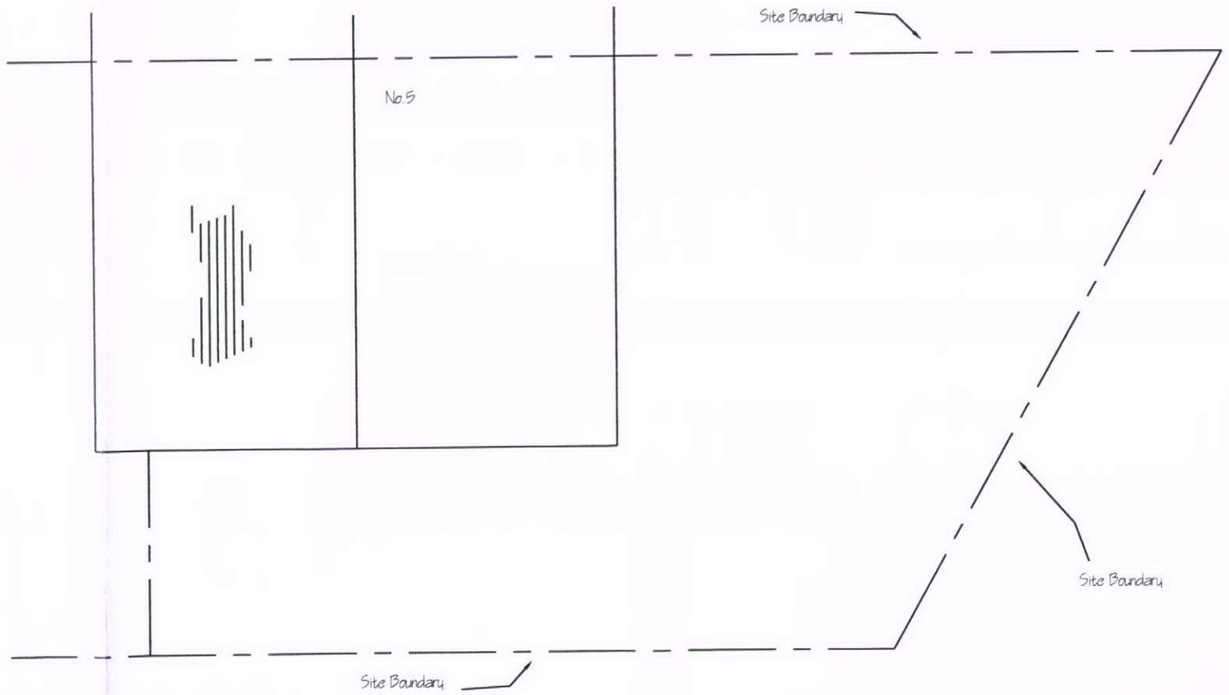

PLAN ELEVATION

NOTES:-

1. Any existing house drainage passing through the new orangeries foundations, shall be fully encased in a 150mm Thk bed & surround of concrete, with a flexible material (ie Flexel) placed at every coupling joint along the pipe runs
2. Any new lead flashings are to be code 5 type, with a minimum 150mm dp
3. Any glazing in critical locations (ie Doors) is to be safety glass, fully Kyte mark etched to regs
4. All new orangeries brick work to match in colour, size and type to the existing property

NOTE
This drawing to be read in conjunction with drawings AW287, AW288 & AW289

5 Stafford Close, Shirebrook, Glossop, SK13 8SG

TITLE: PROPOSED REAR ORANGERY AND SIDE PORCH SHOWING EXISTING ELEVATION DETAILS	SCALE 1:100
	DRAWN BY A.W.
	DATE 18/06/11
	DRAWING No. AW287
	SHEET 1 OF 4 REV