DK/2011/0390

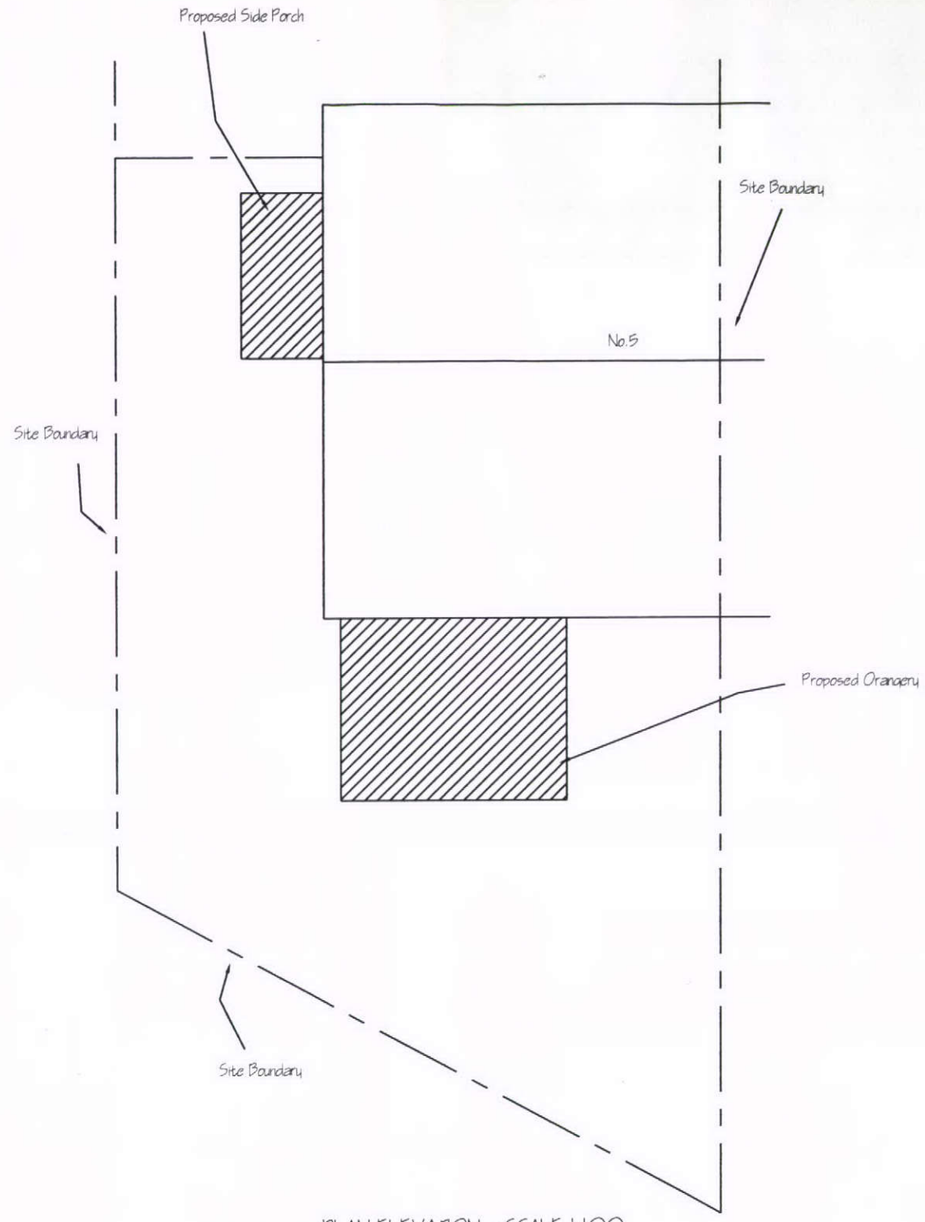

PLAN ELEVATION - SCALE 1:100



SITE ELEVATION - SCALE 1:1250

RECEIVED
12 2011

5 Stafford Close, Shirebrook, Glossop, SK13 8SG

NOTE
This drawing to be read in conjunction with drawings AW287, AW288 & AW290

TITLE: PROPOSED REAR ORANGERY AND SIDE PORCH SHOWING PROPOSED SITE AND PLAN DETAILS	SCALE 1:100 1:1250
	DRAWN BY A.W.
	DATE 18/06/11
	DRAWING No. AW289
	SHEET 3 OF 4 REV