APK/2011/0390

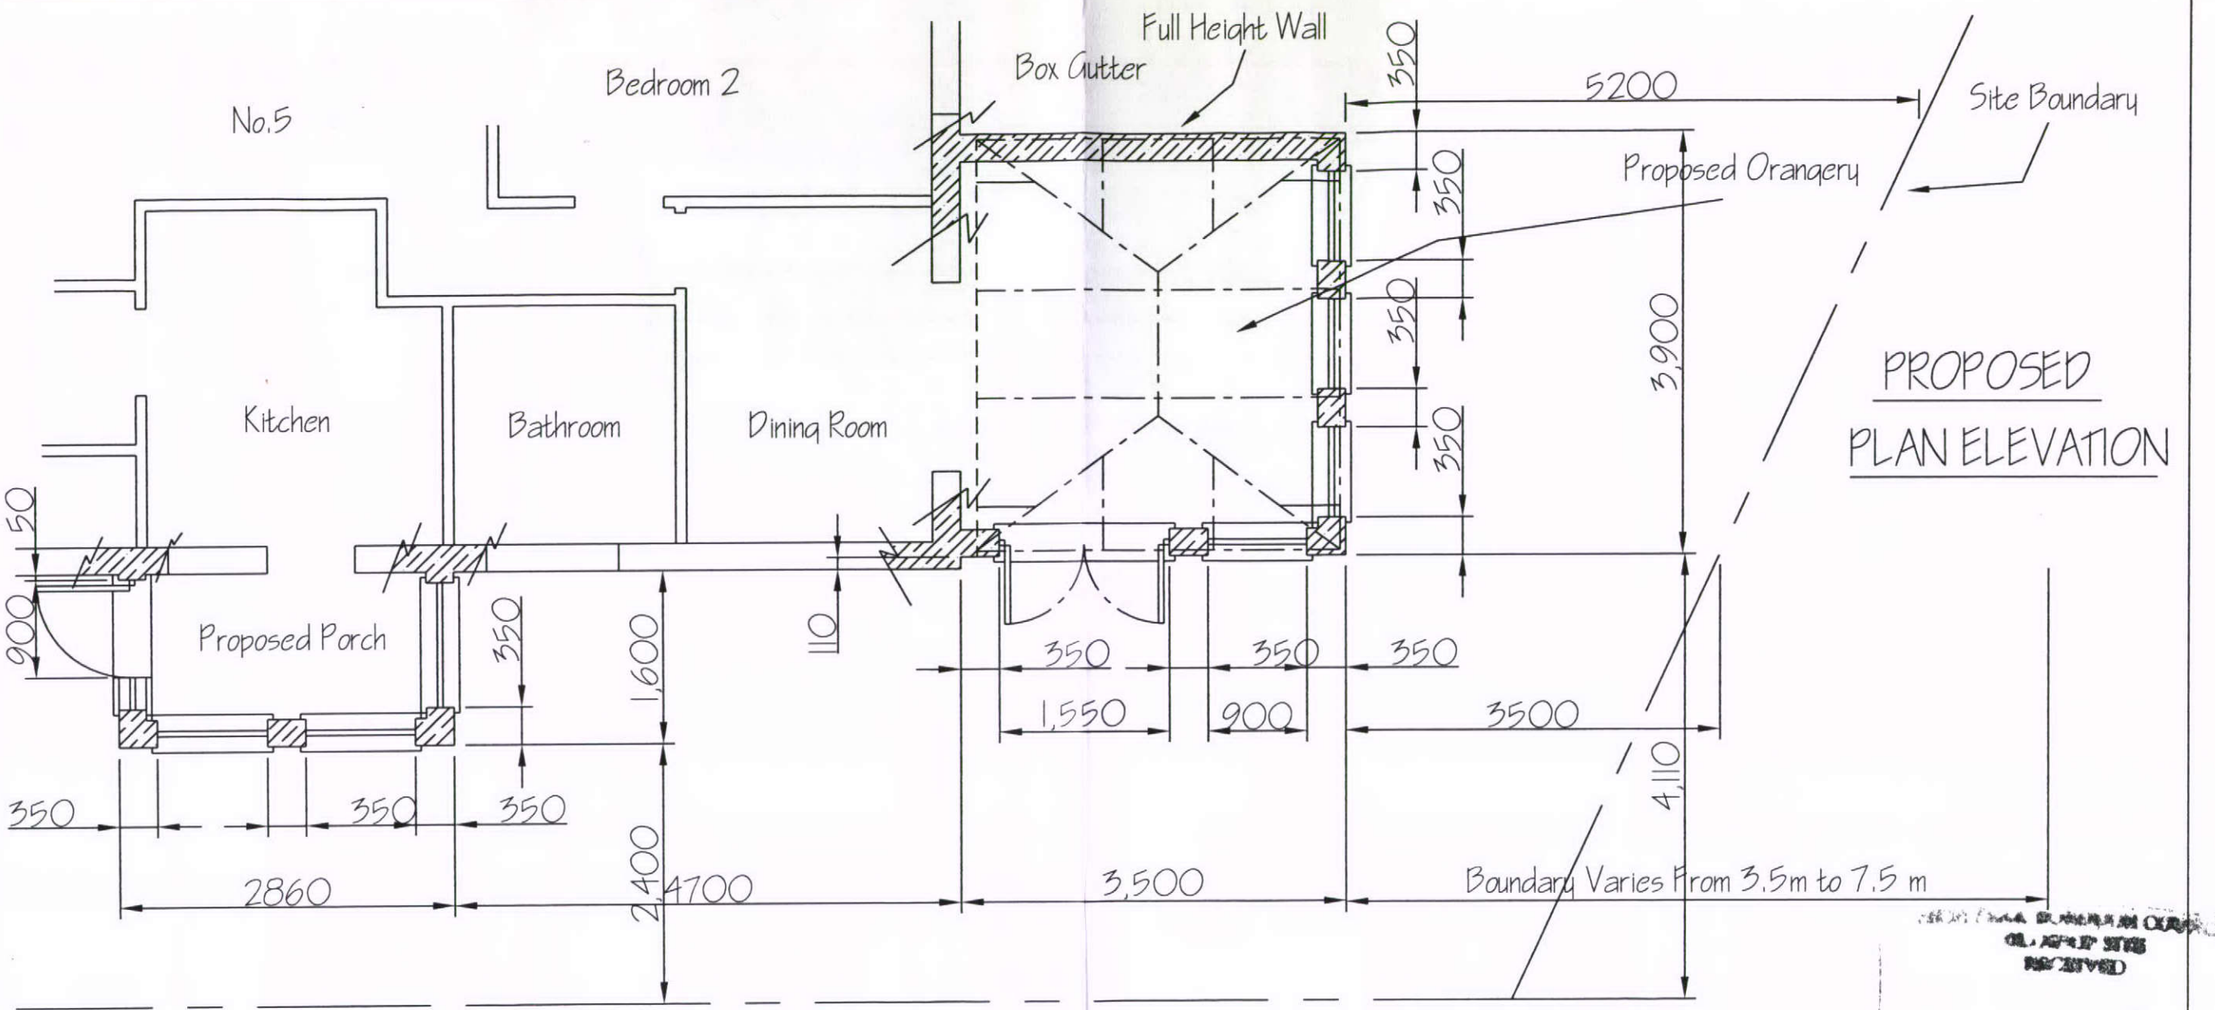

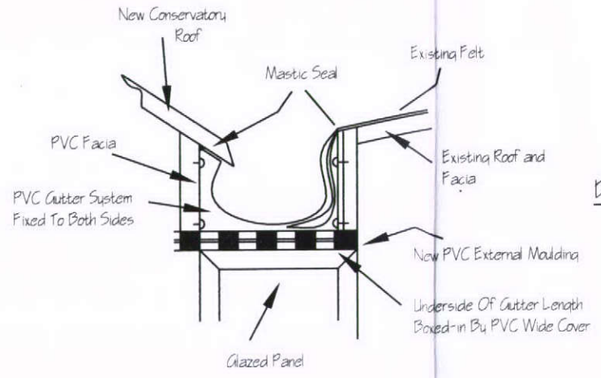

DETAILS OF BOX GUTTER
DETAIL "A"
(N.T.S.)

NOTE
This drawing to be read in conjunction with drawings
AW287, AW288 & AW289

5 Stafford Close, Shirebrook, Glossop, SK13 8SG

TITLE: PROPOSED REAR ORANGERY AND SIDE PORCH SHOWING PART GROUND FLOOR PLAN DETAILS	SCALE 1:50
	DRAWN BY A.W.
	DATE 18/06/11
	DRAWING No. AW290
	SHEET 4 OF 4 REV