HPK/2011/0390

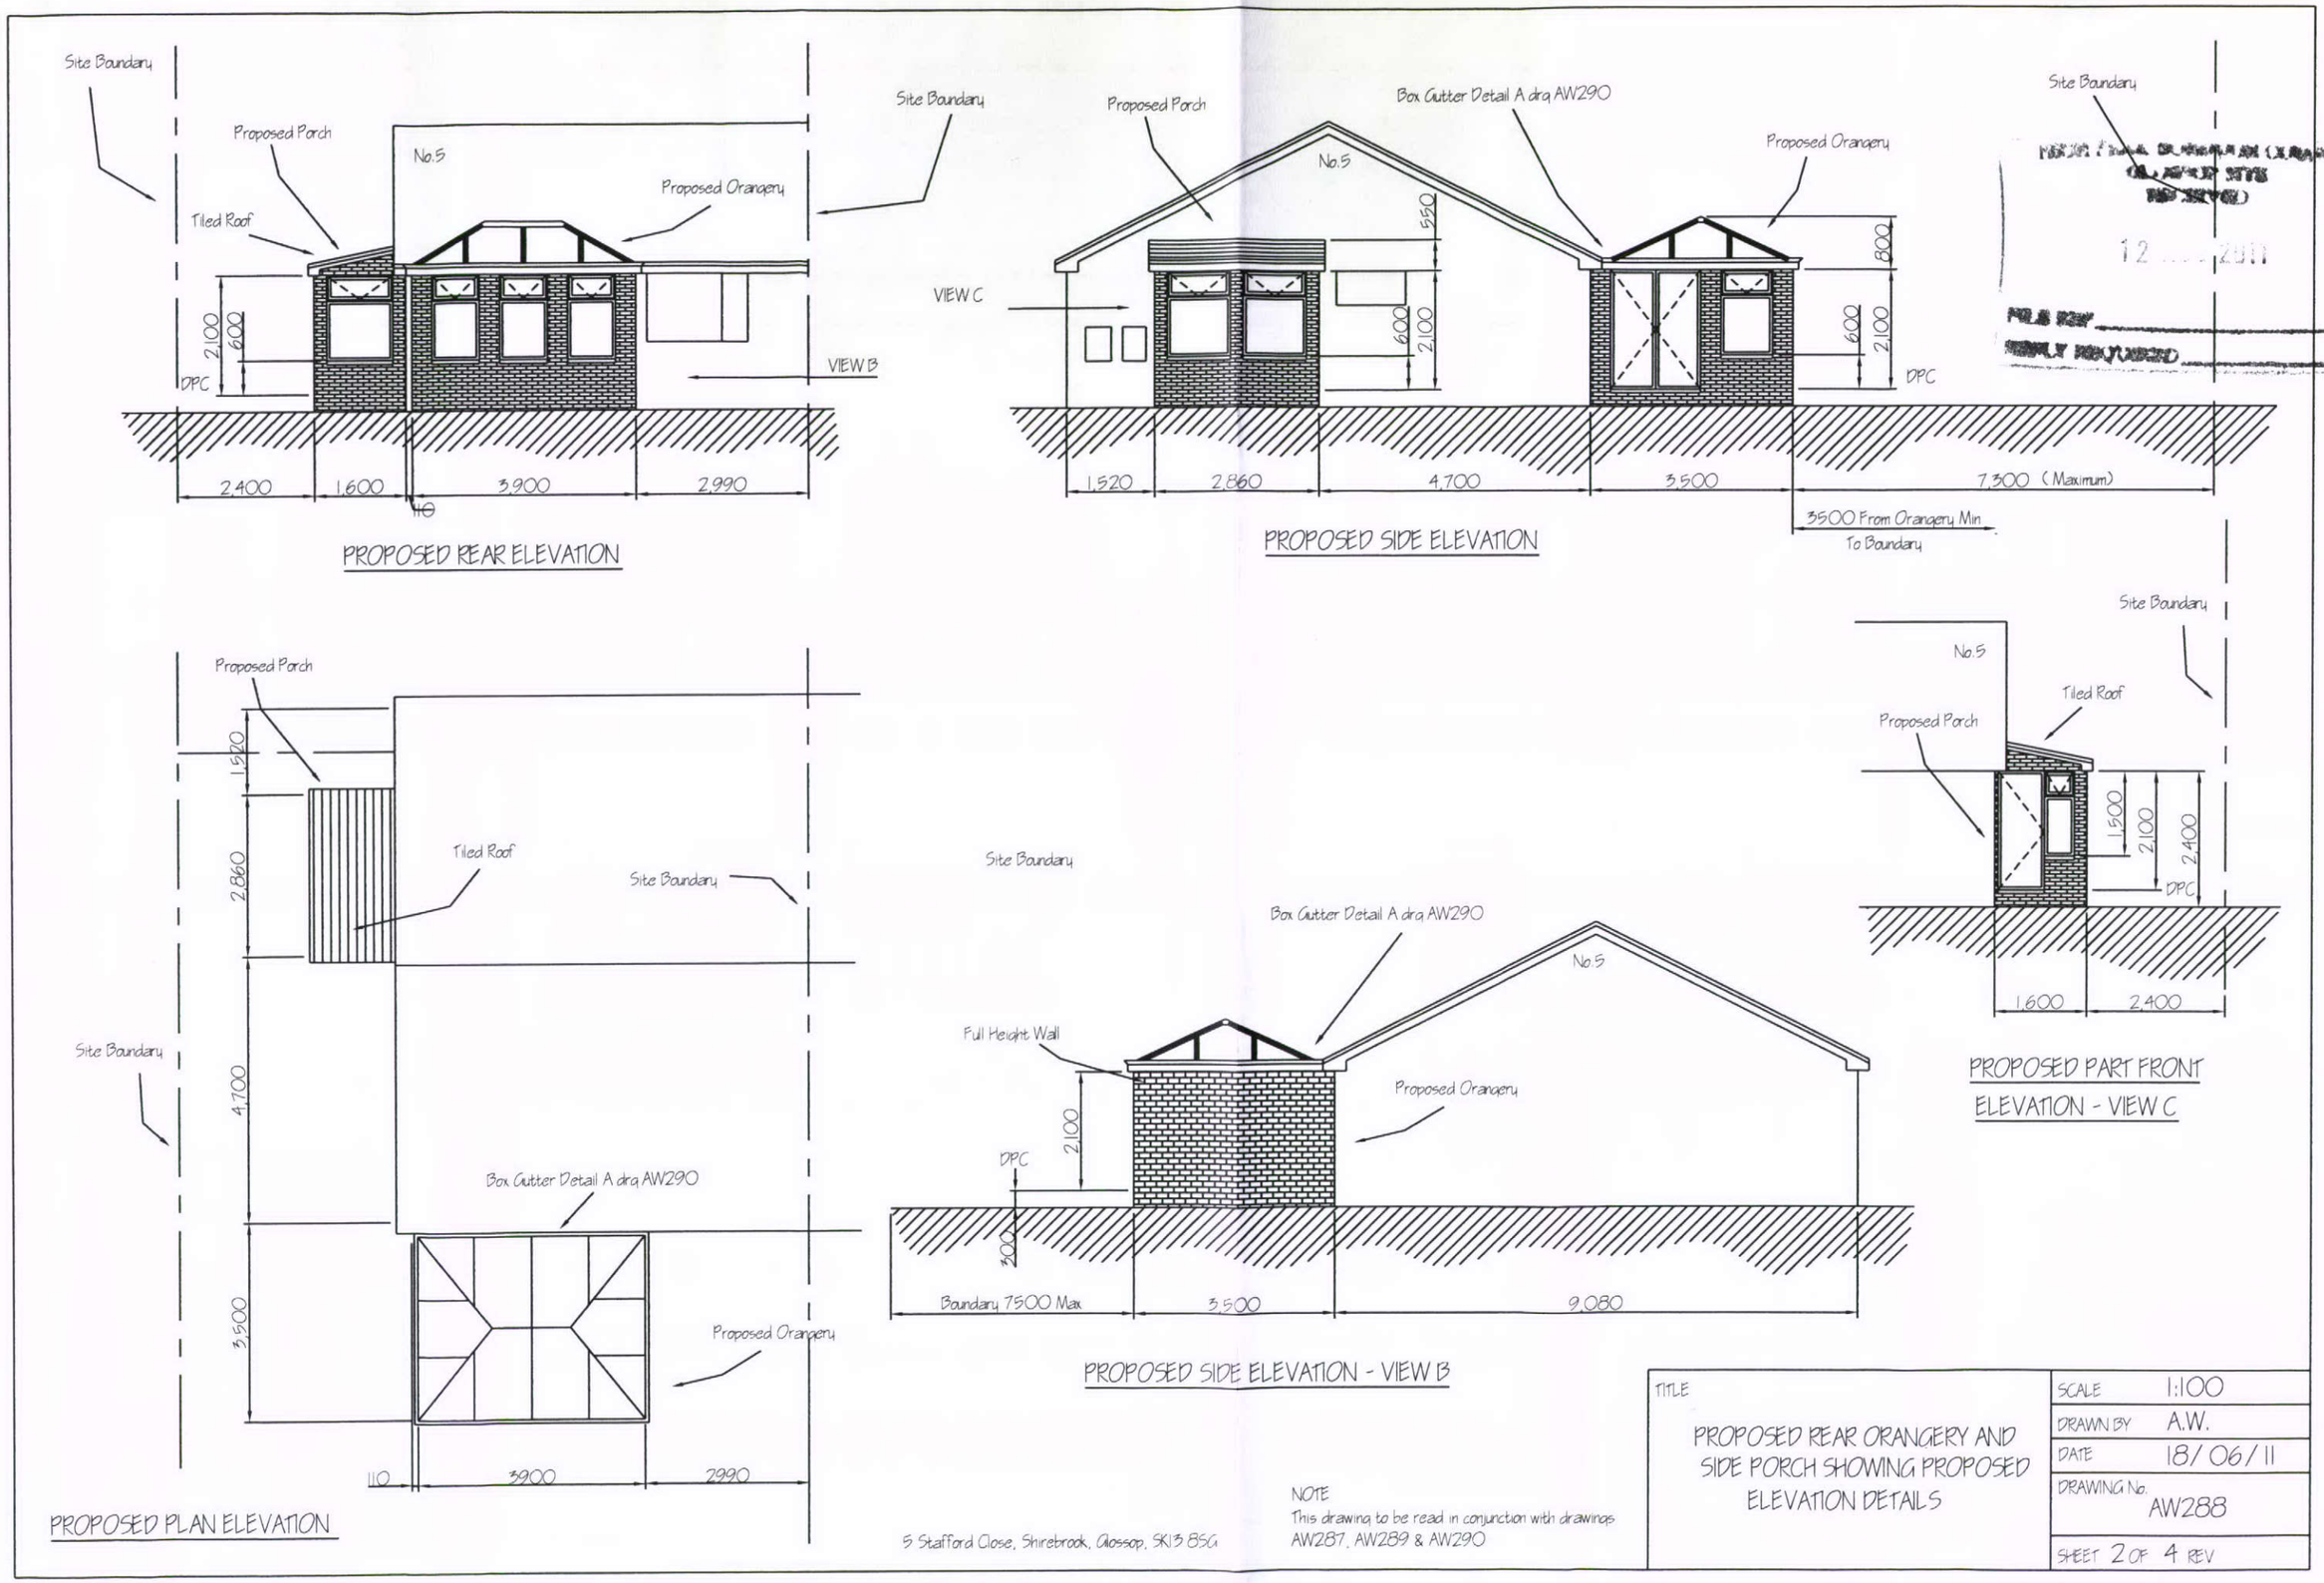

PROPOSED REAR ELEVATION

PROPOSED SIDE ELEVATION

PROPOSED PLAN ELEVATION

PROPOSED SIDE ELEVATION - VIEW B

PROPOSED PART FRONT ELEVATION - VIEW C

5 Stafford Close, Shirebrook, Glossop, SK13 8SG

NOTE
This drawing to be read in conjunction with drawings AW287, AW289 & AW290

TITLE	PROPOSED REAR ORANGERY AND SIDE PORCH SHOWING PROPOSED ELEVATION DETAILS
SCALE	1:100
DRAWN BY	A.W.
DATE	18/06/11
DRAWING No.	AW288
SHEET	2 OF 4 REV