HPK/2011/0312

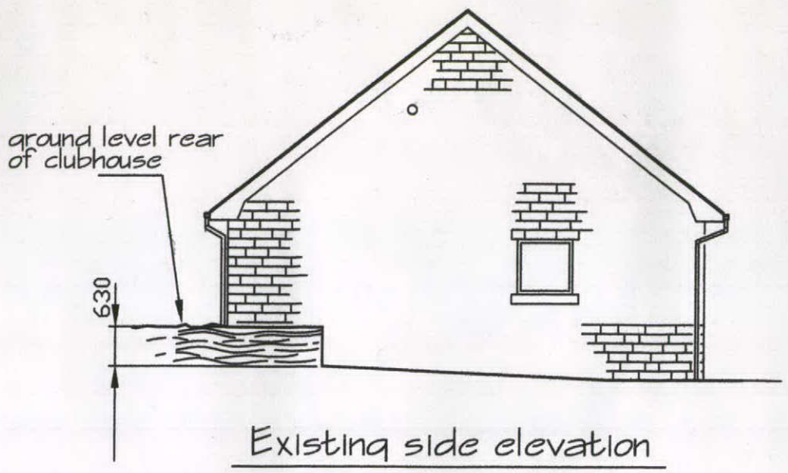

Existing side elevation

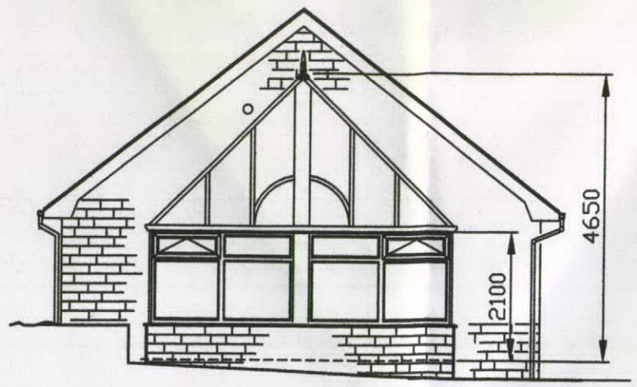

Proposed side elevation

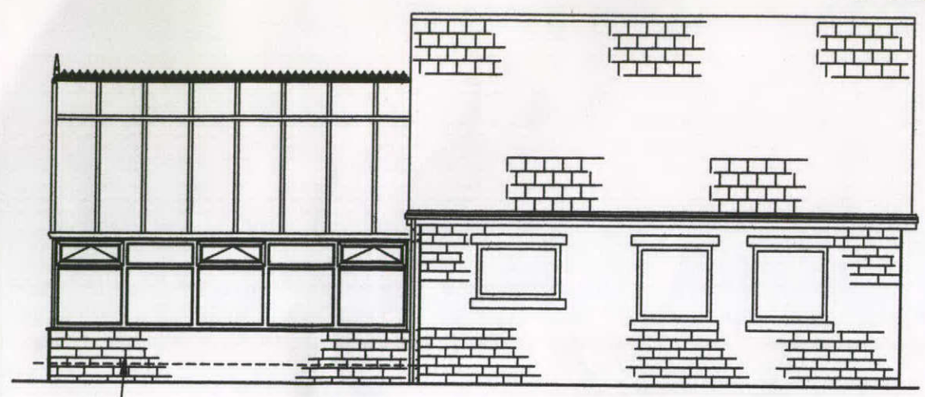

Proposed front elevation

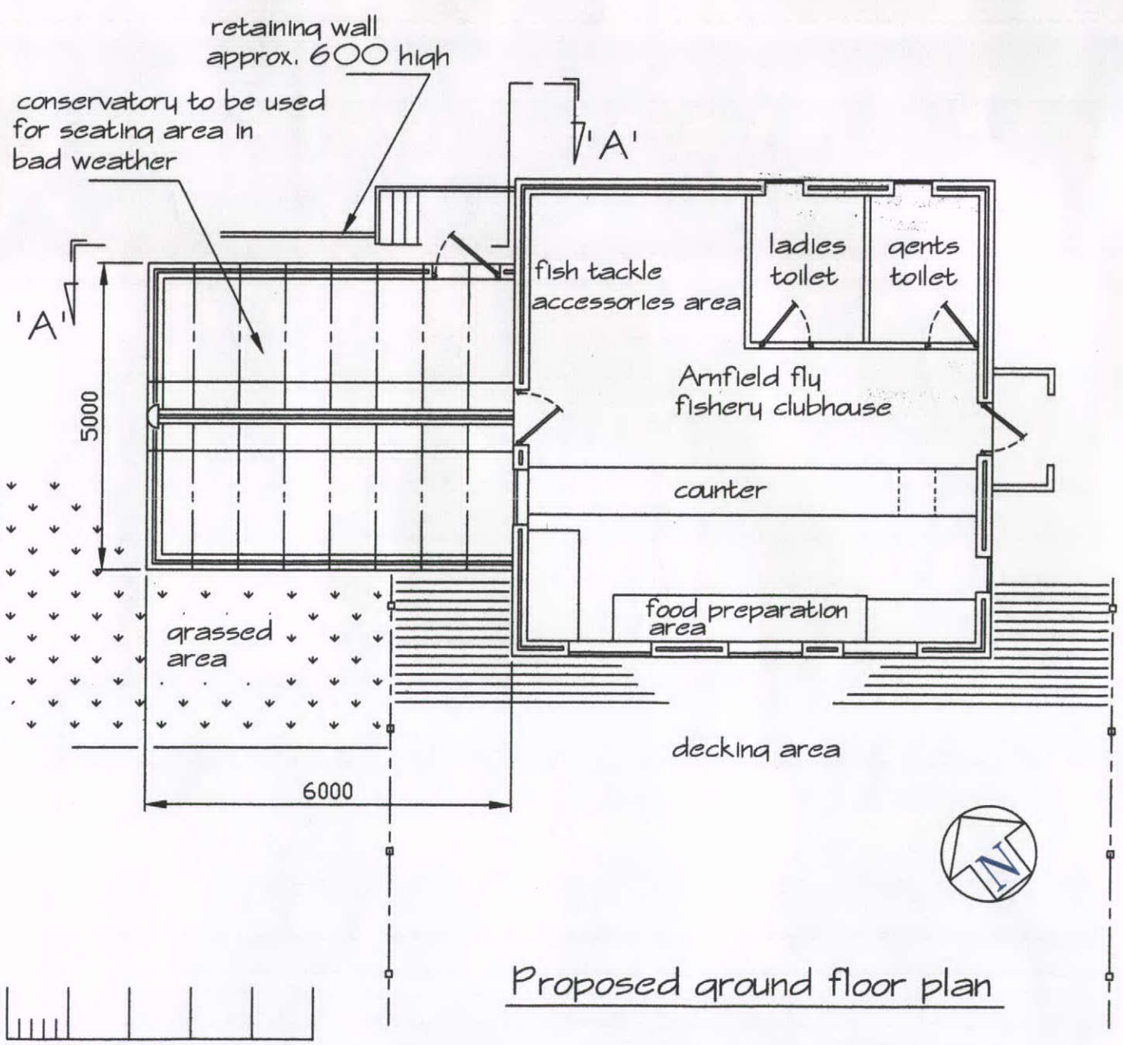

Proposed ground floor plan

RECEIVED
11 AUG 2011

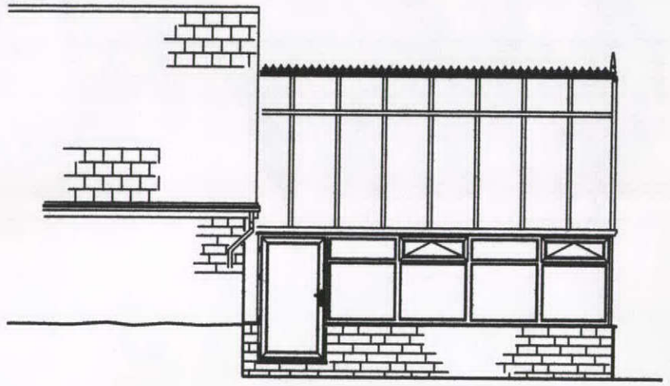

Section 'A-A' (part rear elevation)

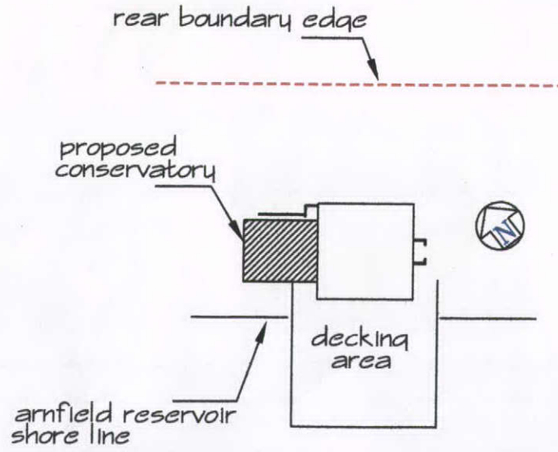

Site Plan
(1:500)

WINDOW & CONSERVATORY OPTIONS
Options House
Peakdale Road
Glossop
SK13-6LQ

Client
Mr S.Cuthburt
Arnfield Fly Fishery
Tintwistle
SK13 1HP

Scale 1:100, 1:500

Date 25/05/11 | Drawn-*E.Ogden*

Drawing title 01
Proposed side Conservatory