HPK/2011/0450

Iceland
Wren Nest Mill
Glossop

HIGH PEAK BOROUGH COUNCIL
GLOSSOP SUB
RECEIVED
16 APR 2011
FILE REF

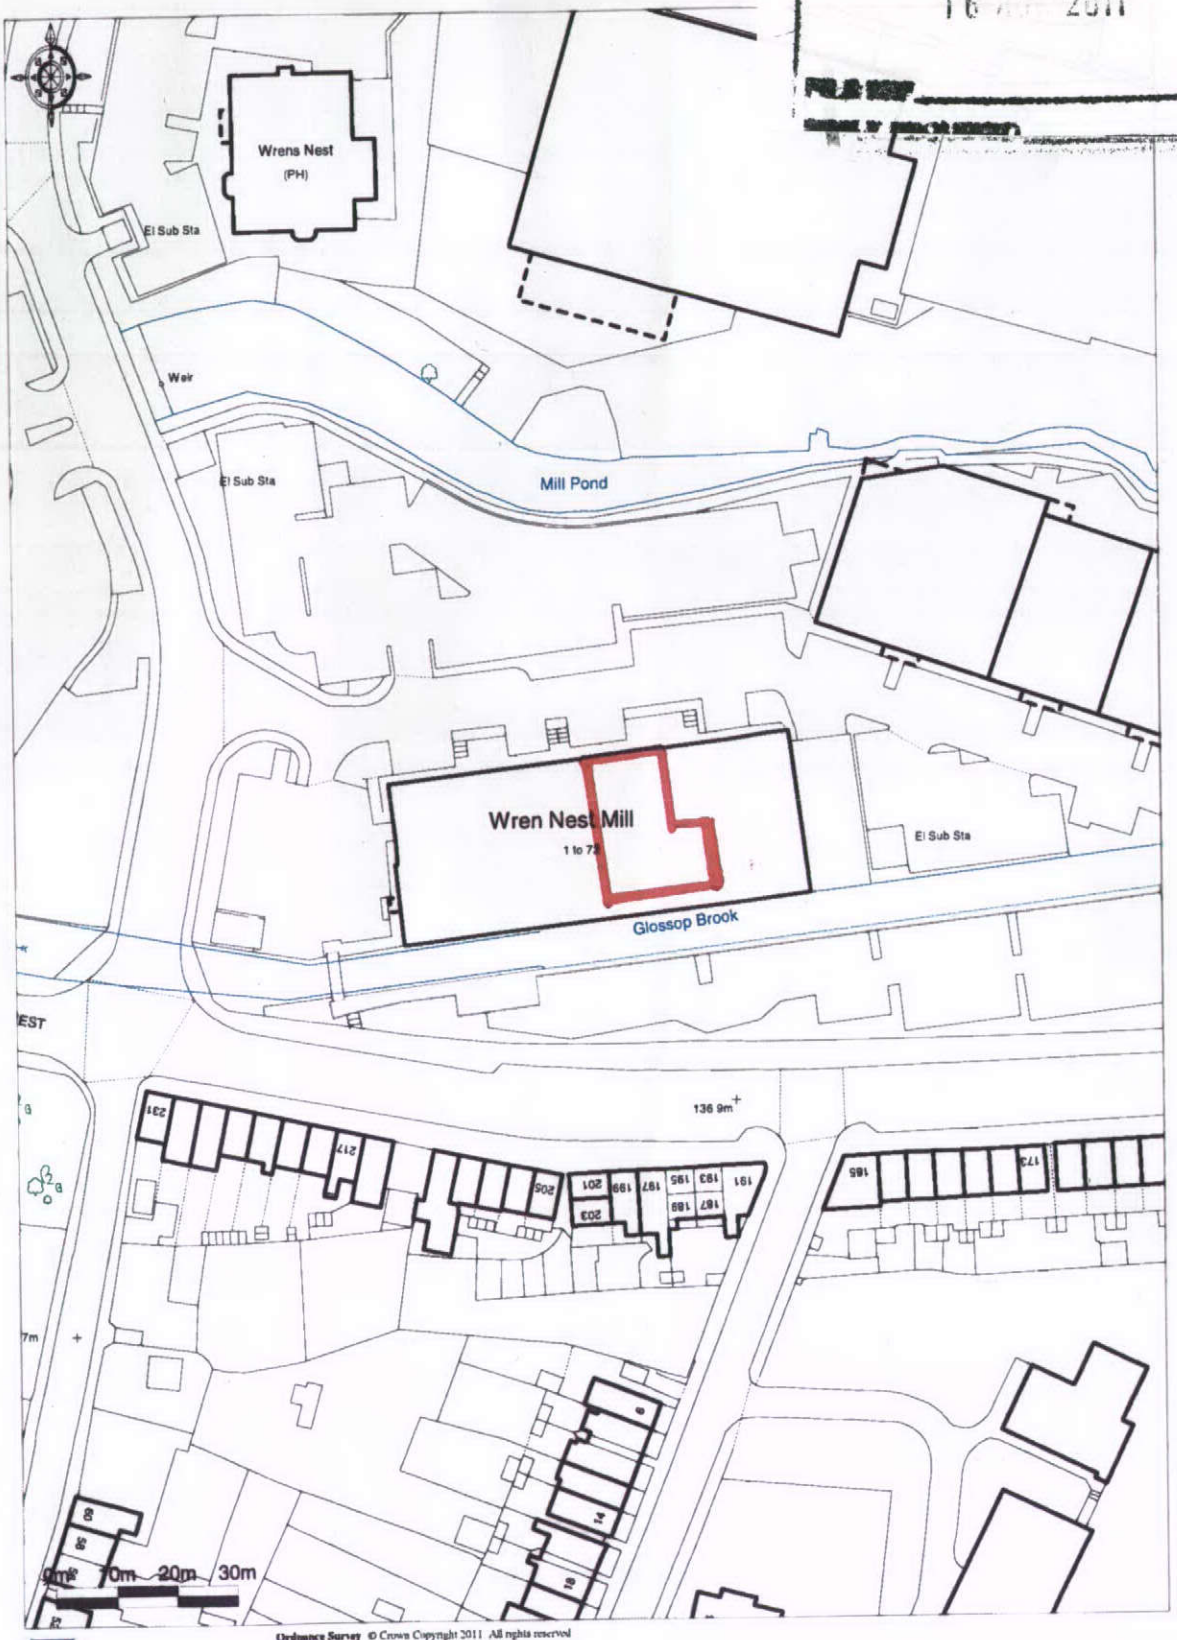

Promap®
Ordnance Survey © Crown Copyright 2011. All rights reserved
Licence number 100020449 Plotted Scale - 1:1250