


EXISTING FRONT ELEVATION (Spring Gardens)

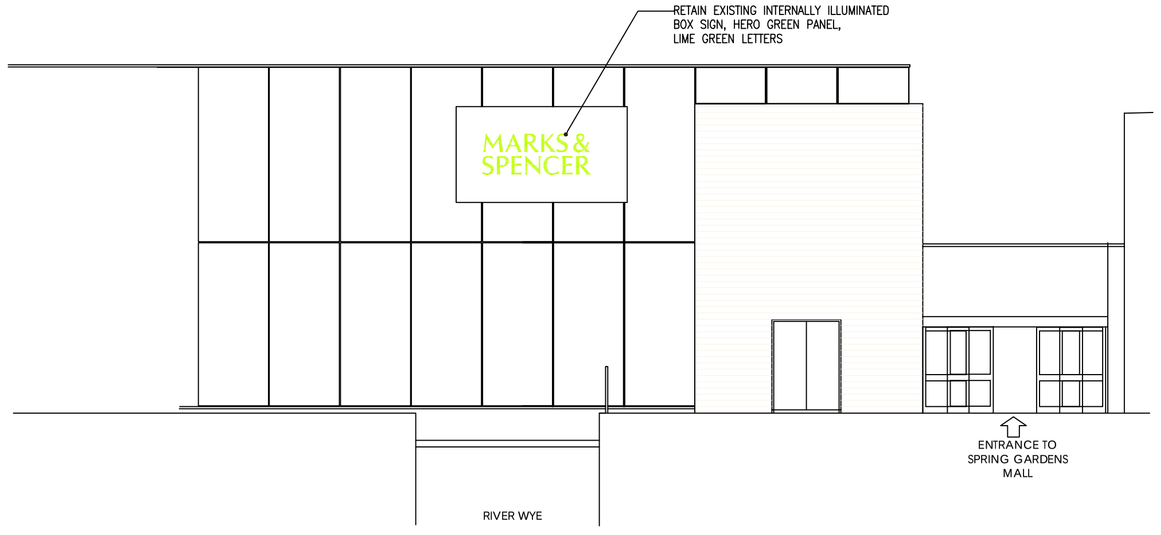


SPRING GARDENS MALL ENTRANCE ELEVATION (NO WORKS)

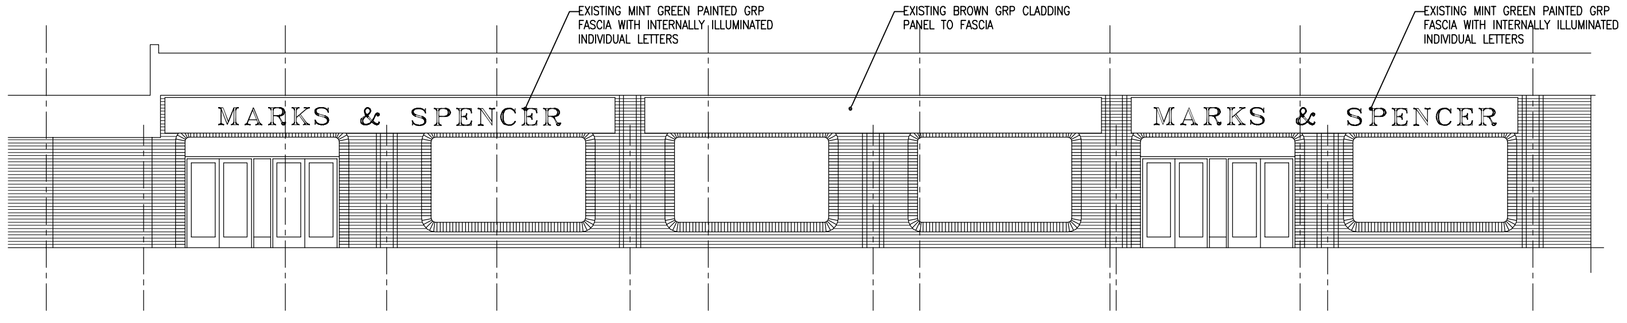


EXISTING MALL ELEVATION

EXISTING ELEVATIONS Scale 1:100

PROPOSED ELEVATIONS Scale 1:100




PROPOSED FRONT ELEVATION (Spring Gardens)

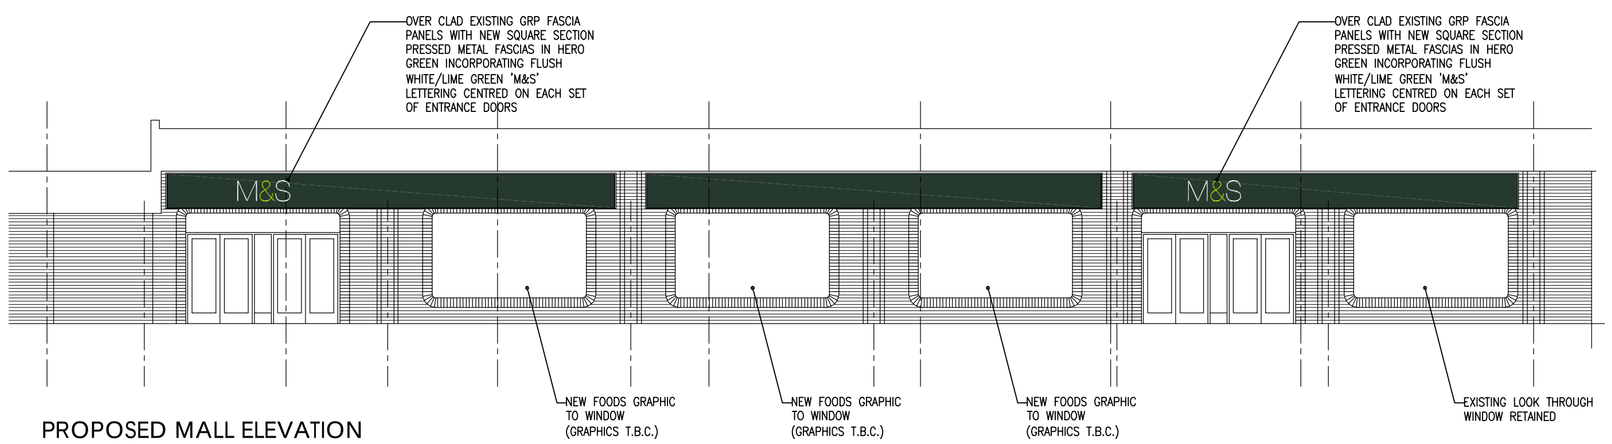


PROPOSED MALL ELEVATION

## NOTES

ORIGINAL A1

DO NOT SCALE FROM THIS DRAWING.
ALL DIMENSIONS TO BE CHECKED ON SITE.
COPYRIGHT PROTECTED.

| REV | DATE | DESCRIPTION | DRAWN | CHECKED |
|---|---|---|---|---|
| 01 | 21.07.11 | Works to Spring Gardens Mall Entrance Elevation Omitted. | Rmc | DC |

LOCATION FIGURE

M&S

STORE NAME
Buxton

STORE NUMBER
1892

COUNTRY
UK

PROJECT
MODERNISATION 2011

DRAWING
EXISTING AND PROPOSED ELEVATIONS

CONSULTANT
NJSR

CONSULTANT LOGO
NJSR
ARCHITECTS
PROJECT MANAGERS
INTERIOR DESIGNERS
CDM COORDINATORS
HEALTH & SAFETY MANAGERS
HISTORIC BUILDING CONSULTANTS

SOUTHPORT t: 01704 531252 f: 01704 532833 e: southport@njsr.co.uk
MANCHESTER t: 0161 873 8770 f: 0161 873 8771 e: manchester@njsr.co.uk
WWW.NJSR.CO.UK WWW.NJSRPROJECTSERVICES.CO.UK

| SCALE | PAPER SIZE | DATE | DRAWN | CHECKED |
|---|---|---|---|---|
| 1:100 | A1 | 17.06.11 | Rmc | DC |

| PROJECT No | CONSULTANT PROJECT No | DRAWING No | STATUS | REV |
|---|---|---|---|---|
| BXT011 | 221B | 003 | | 01 |

| DISCIPLINE CODE | DISCIPLINE DESCRIPTION |
|---|---|
| A | ARCHITECTURE |