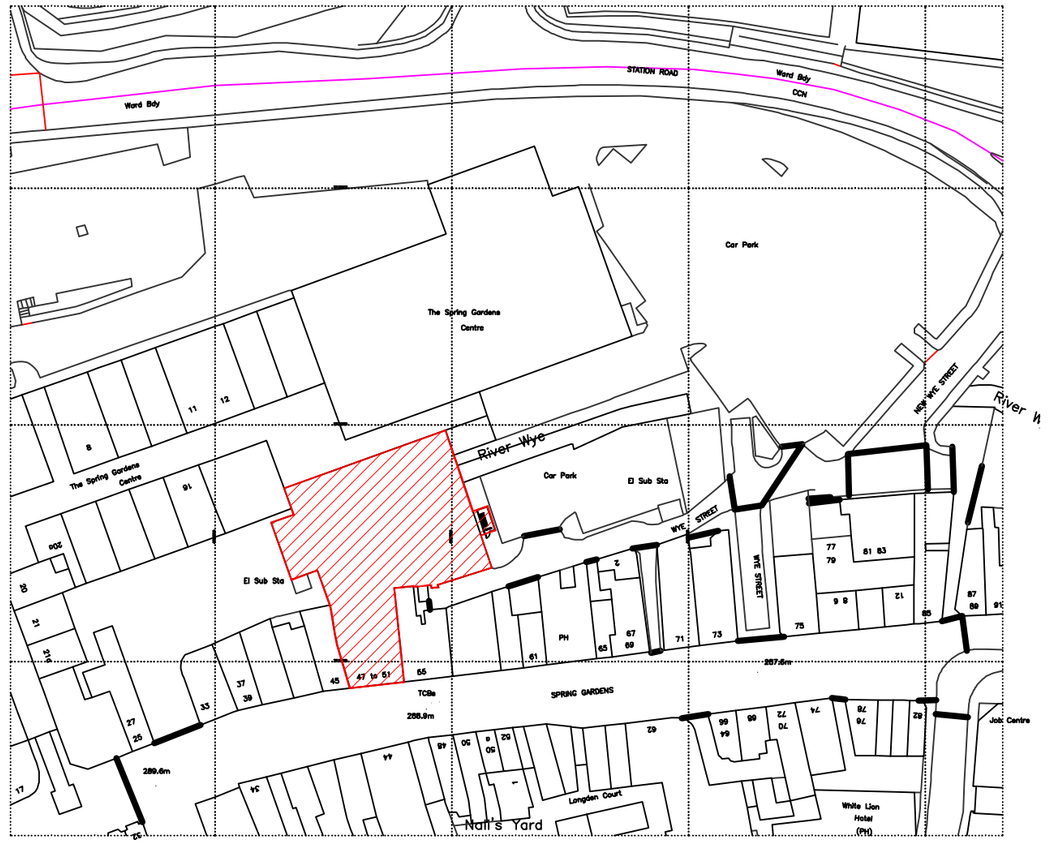

LOCATION PLAN Scale 1:1250



BLOCK PLAN Scale 1:500

NOTES

ORIGINAL A2

DO NOT SCALE FROM THIS DRAWING.
ALL DIMENSIONS TO BE CHECKED ON SITE.
COPYRIGHT PROTECTED.

01

REV	DATE	DESCRIPTION	DRAWN	CHECKED

LOCATION FIGURE

M&S

STORE NAME

BUXTON

STORE NUMBER: 1892

COUNTRY: UK

PROJECT

MODERNISATION 2011

DRAWING

PROPOSED LOCATION PLAN AND BLOCK PLAN

CONSULTANT

NJSR

CONSULTANT LOGO

NJSR
ARCHITECTS
PROJECT MANAGERS
INTERIOR DESIGNERS
CDM COORDINATORS
HEALTH & SAFETY MANAGERS
HISTORIC BUILDING CONSULTANTS

SOUTHPORT t: 01704 531252 f: 01704 532833 e: southport@njsr.co.uk
MANCHESTER t: 0161 873 8770 f: 0161 873 8771 e: manchester@njsr.co.uk
WWW.NJSR.CO.UK WWW.NJSRPROJECTSERVICES.CO.UK

SCALE	PAPER SIZE	DATE	DRAWN	CHECKED
various	A2	10.08.11	Rmc	Dc

PROJECT No	CONSULTANT PROJECT No	DRAWING No	STATUS	REV
BXT011	221B	00005		00

DISCIPLINE CODE: A

DISCIPLINE DESCRIPTION: ARCHITECTURE