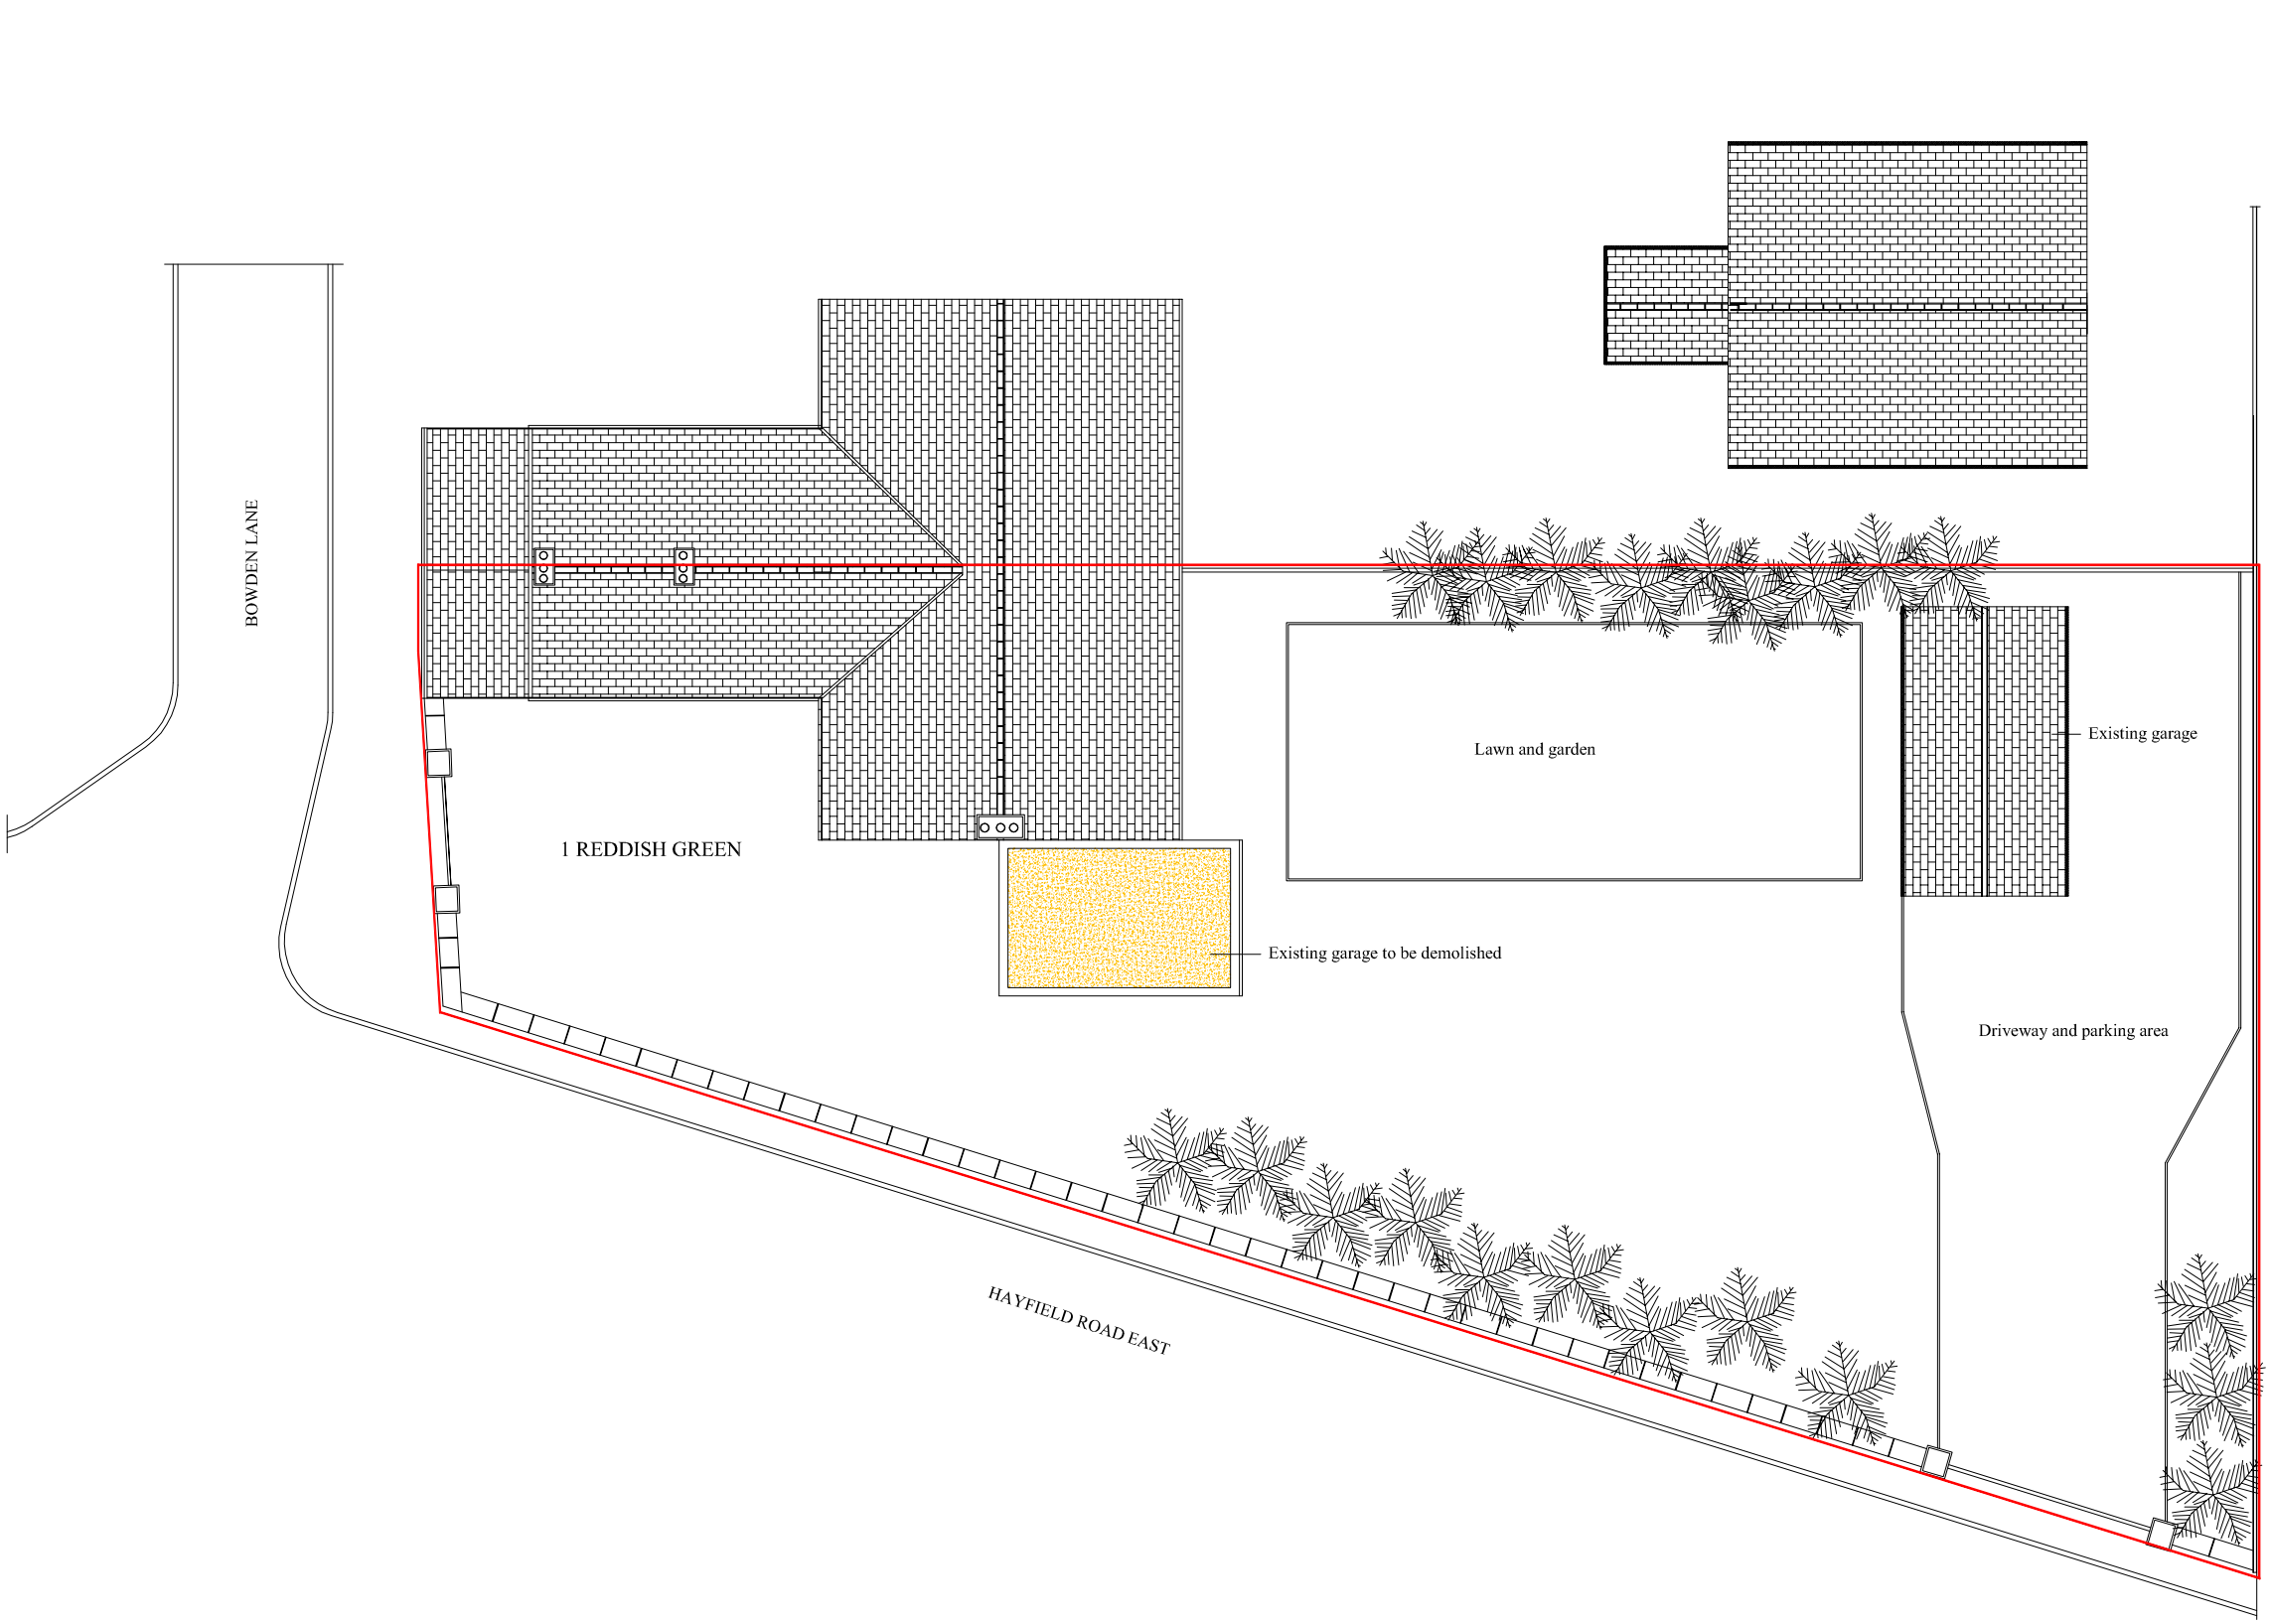

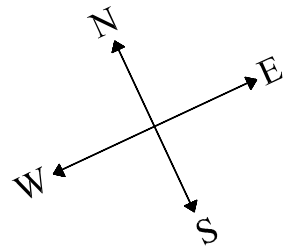

EXISTING SITE PLAN

BUILDING TO BE DEMOLISHED

BOUNDARY OF PROPERTY

PROPOSED CONSERVATORY AND
EXTENDED HEIGHT OF BOUNDARY WALL
at
1 REDDISH GREEN,
BOWDEN LANE,
CHAPEL-EN-LE-FRITH,
HIGH PEAK
for
MR. & MRS. J. HARRISON.

SCALE 1:200

DRAWING NO. 01