B&Q DEMISE

0 25 50 75 100 125m

SCALE 1:1250

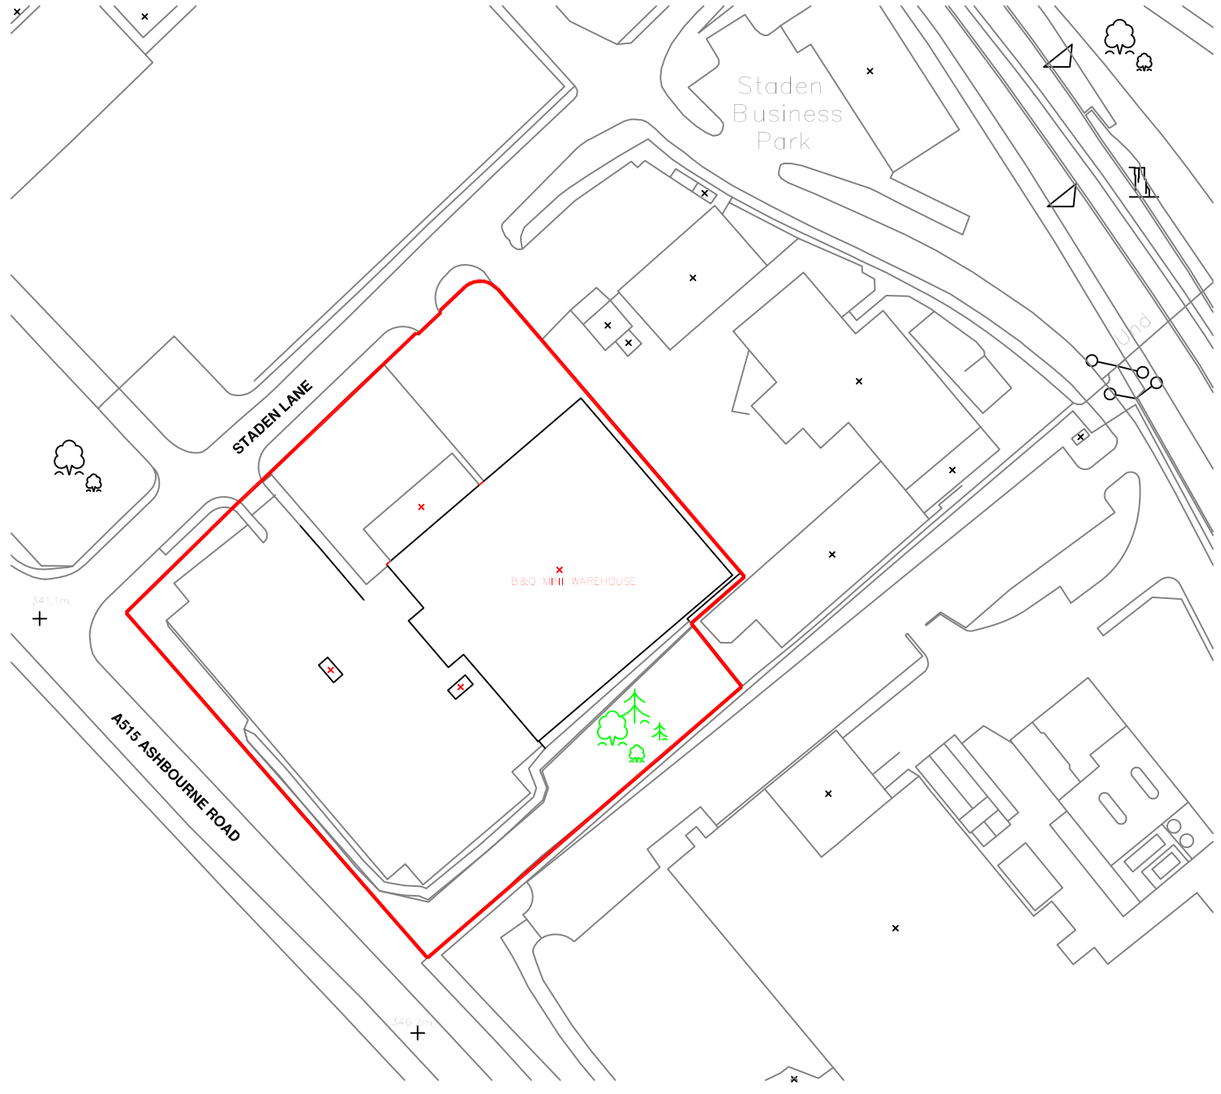

NORTH

REV:	DATE:	DESCRIPTION:
CLIENT:	B&Q PLC	
DRAWING:	PROPOSED SITE LOCATION PLAN	
PROJECT:	B&Q MINI WAREHOUSE STADEN LANE BUXTON DERBYSHIRE, SK17 9RZ	
DRAWING NO:	21902/103	DRAWN BY: GW
SCALE:	1:1250 & A2	DATE: JULY 2011

bdn
THE REVERGREEN CENTRE, AYKLEY HEADS, DURHAM CITY DH1 5TS
TEL: 0191 3837310 FAX: 0191 3837311
E-MAIL: durham@bdnltd.com

NOTE: • THIS DRAWING IS NOT TO BE SCALED – FIGURED DIMENSIONS ONLY TO BE TAKEN
• SHOULD ANY DISCREPANCIES BE FOUND WITH THIS DRAWING, PLEASE INFORM BDN.
© COPYRIGHT OF THIS DRAWING IS OWNED BY BUILDING DESIGN NORTHERN LTD.
COPYRIGHT