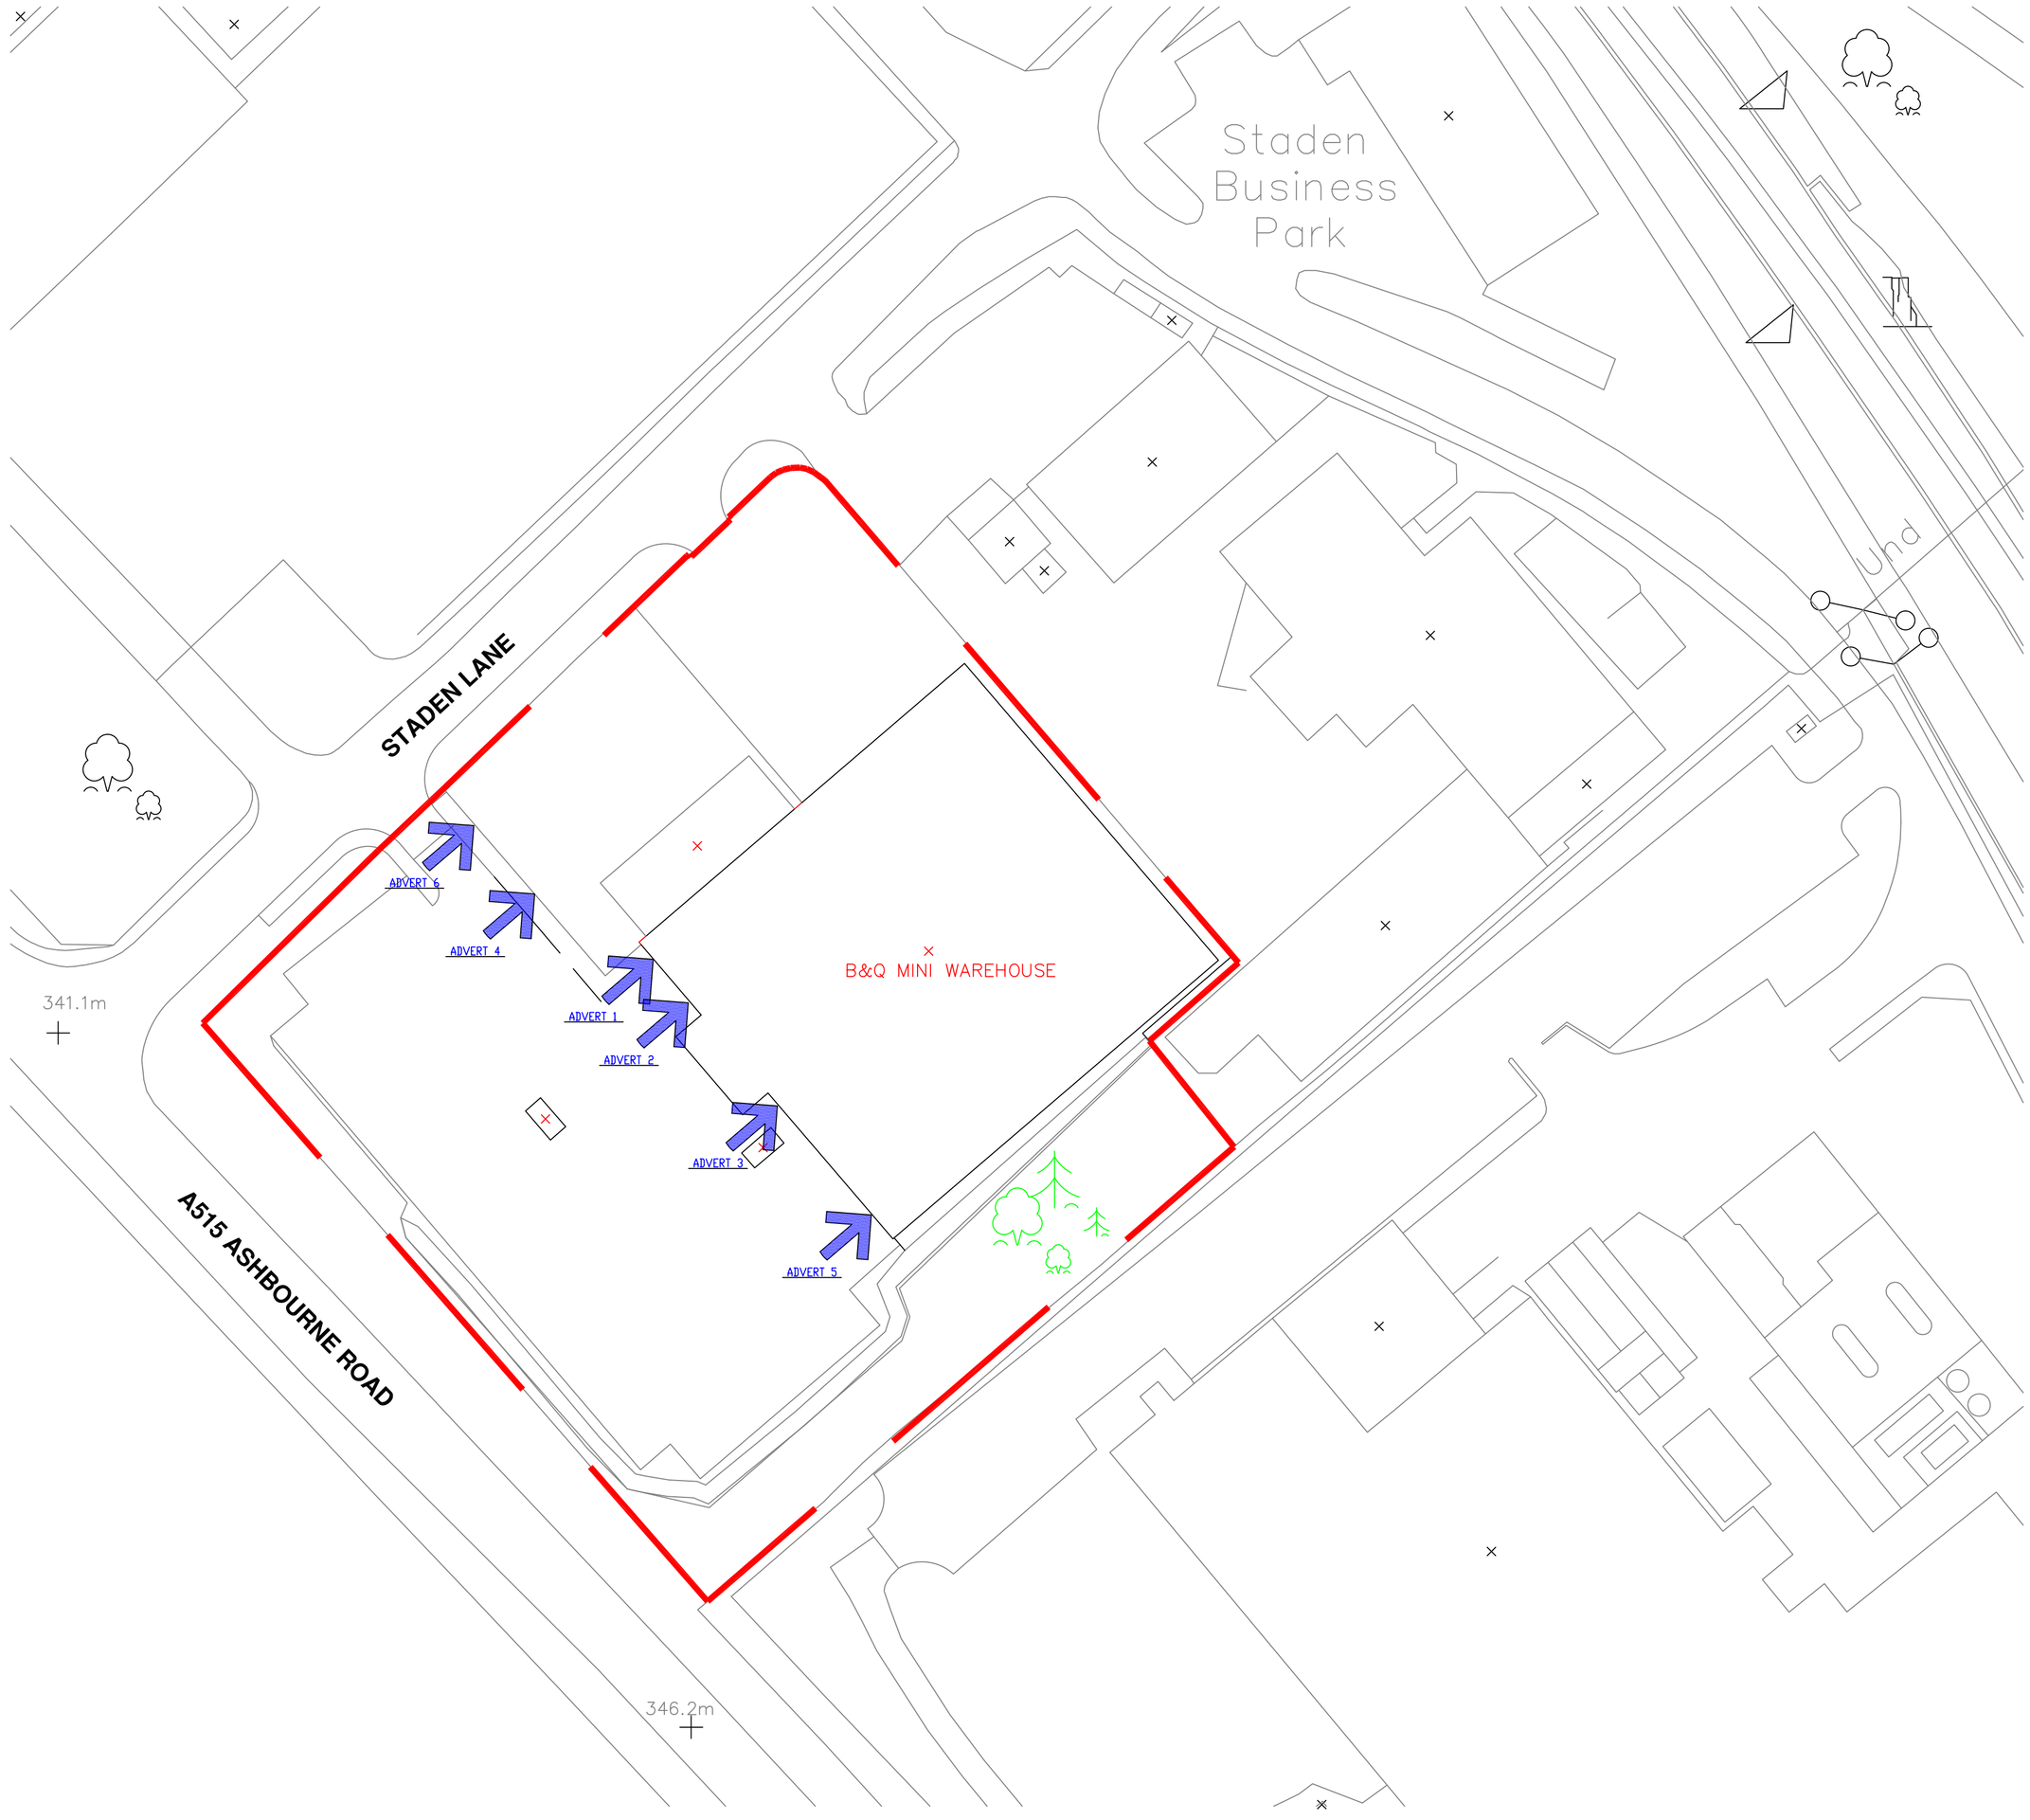

NORTH

REV:	DATE:	DESCRIPTION:
CLIENT:	B&Q PLC	
DRAWING:	PROPOSED SITE PLAN	
PROJECT:	B&Q MINI WAREHOUSE STADEN LANE BUXTON DERBYSHIRE, SK17 9RZ.	
DRAWING NO:	21902/1.04	DRAWN BY: GW
SCALE:	1:500 & A1	DATE: JULY 2011

bdn
THE REVERGREEN CENTRE, AYKLEY HEADS, DURHAM CITY DH1 5TS
TEL: 0191 3837310 FAX: 0191 3837311
E-MAIL: durham@bdnltd.com

NOTE: ■ THIS DRAWING IS NOT TO BE SCALED - FIGURED DIMENSIONS ONLY TO BE TAKEN
■ SHOULD ANY DISCREPANCIES BE FOUND WITH THIS DRAWING, PLEASE INFORM BDN.
■ COPYRIGHT OF THIS DRAWING IS OWNED BY BUILDING DESIGN NORTHERN LTD.
COPYRIGHT