

WEST ELEVATION

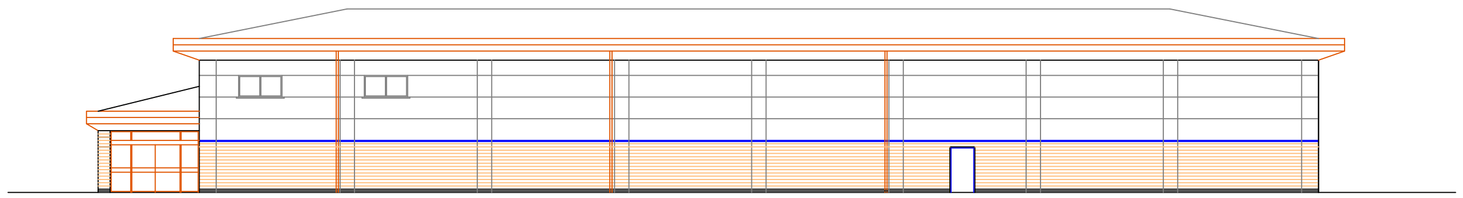

SOUTH ELEVATION

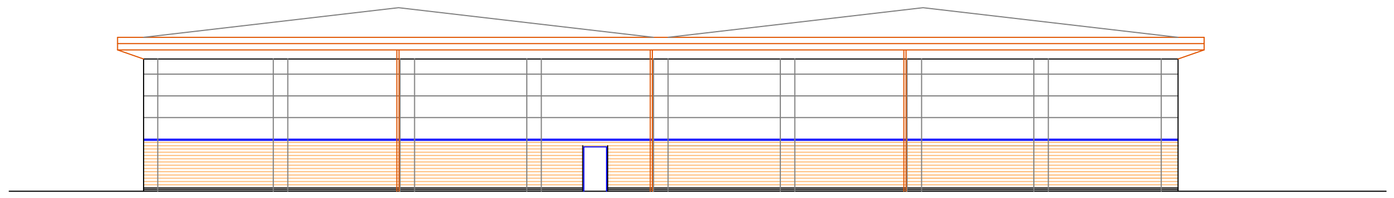

EAST ELEVATION

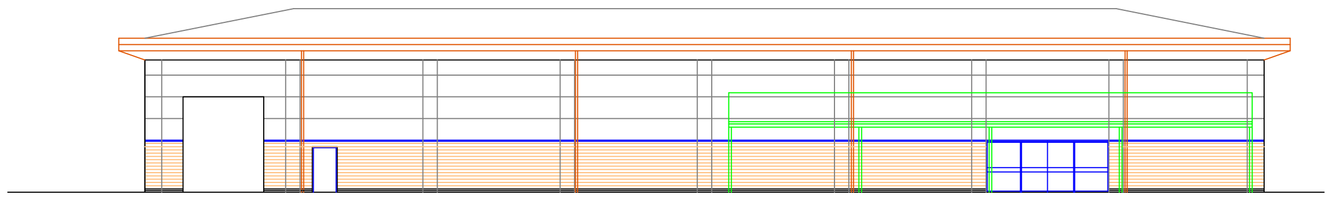

NORTH ELEVATION

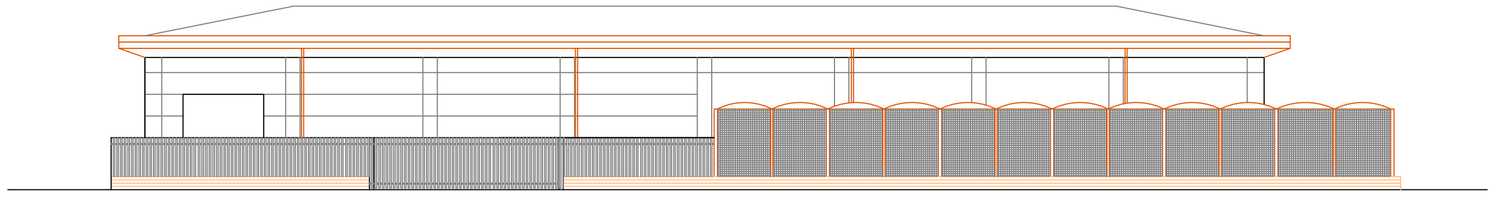

NORTH ELEVATION SHOWING GARDEN CENTRE FENCING

Type of sign 1 - Aluminium box sign with flexface frabric skin coloured Orange with white B&Q letters. Panel size 5800mm long x 2500mm high. B&Q lettering in modified flyer bold 1700mm high. Panel Internally illuminated. Height to underside of letters - 3220mm.

Type of sign 2 - 3mm aluminium folded panel with 30mm returns powder coated Orange Ral 2009 with white applied vinyl letters. Panel size 3235mm x 700mm. All lettering in 721 Swiss Medium font - ' Welcome' maximum 450mm high Height to underside of letters - 2700mm.

Type of sign 3 - 3mm aluminium folded panel with 30mm returns powder coated Orange Ral 2009 with white applied vinyl letters. Panel size 3235mm x 700mm. All lettering in 721 Swiss Medium font - ' Thank You' maximum 450mm high Height to underside of letters - 2700mm.

Type of sign 4 - 3mm aluminium folded panel with 30mm returns powder coated Orange Ral 2009 with white applied vinyl letters. Panel size 5000mm x 700mm. All lettering in 721 Swiss Medium font - ' Garden Centre' maximum 450mm high Height to underside of letters - 2990mm.

Type of sign 5 - non illuminated pvc temporary banner sign 4000mm x 1000mm. fixed to cladding via banner track. Height to underside of letters - 4400mm.

Type of sign 6 - non illuminated pvc temporary banner sign 4000mm x 1000mm. fixed to cladding via banner track. Height to underside of letters - 2720mm.

Scale bar meters

0 1 2 3 4 5 6 7 8 9 10

This drawing should not be scaled except for planning purposes. All dimensions should be checked on site prior to any works commencing.

Rev:	Comments	By	Chkd	Date
A	Initial signage drawing produced.	CLH	XXX	22/07/11

Project Name
Buxton

Drawing Title
Signage Elevations

Drawing Name	Revision
BYS-64-R	A-Planning
Project Type	Plan Status
Focus Integration	Restricted Issue
Date	Scale / Checked
22/07/11	1:200 @ A1 / xxx

Planner and Email address: karen.holdaway@b-and-q.co.uk — Extension: 3045

Property Services
Project Planning
B&Q House
Chestnut Avenue
Chandlers Ford
Eastleigh
Hants SO53 3LE
Phone: (023) 8069 0000
Fax: (023) 8069 0001

This drawing is the copyright of B&Q plc and shall not be copied or reproduced without permission. All dimensions are to be checked on site where applicable. This drawing should not be scaled, only written dimensions to be respected.